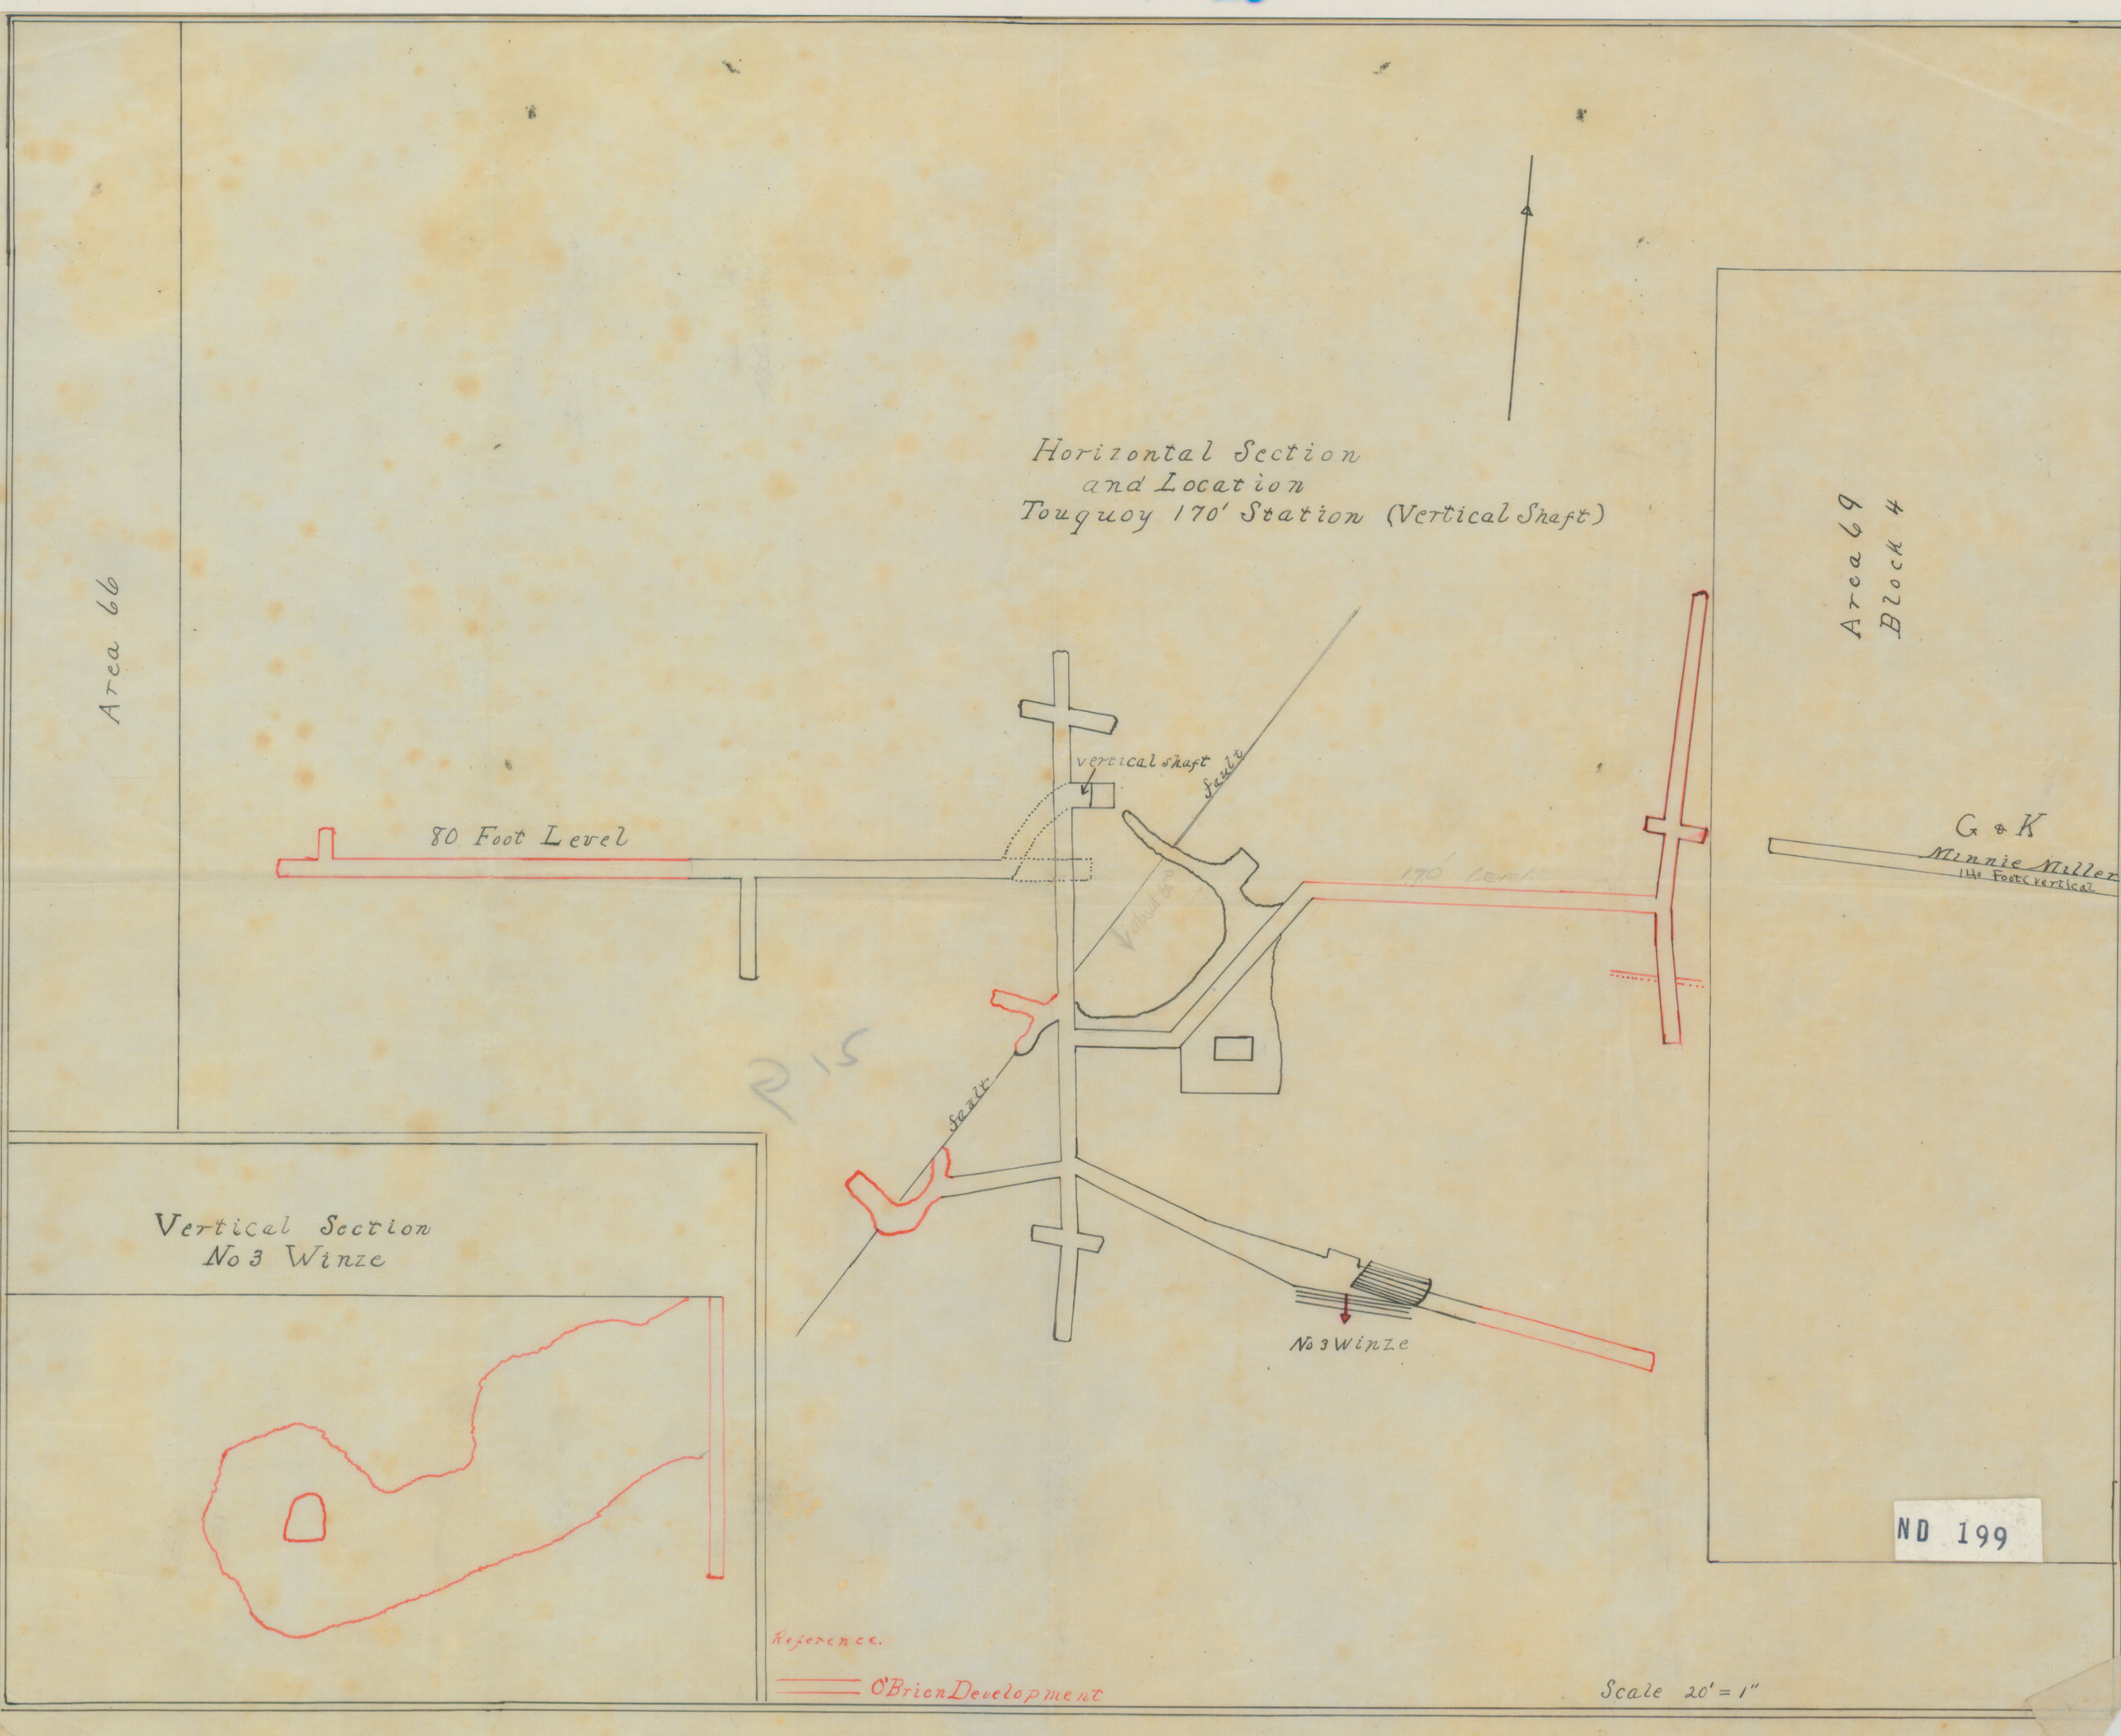
Horizontal Section
and Location
Touquoy 170' Station (Vertical Shaft)
Area 66
Area 69
Block 4
80 Foot Level
vertical shaft
fault
170' Level
G & K
Minnie Miller
140 Foot (vertical
fault
No 3 Winze
Vertical Section
No 3 Winze
Reference.
O'Brien Development
Scale 20' = 1"
ND 199