PLAN OF UNDERGROUND WORKINGS. SEAL HARBOR Mg Co.
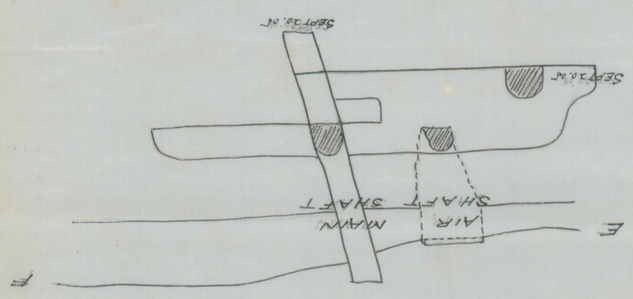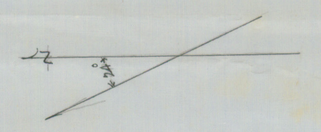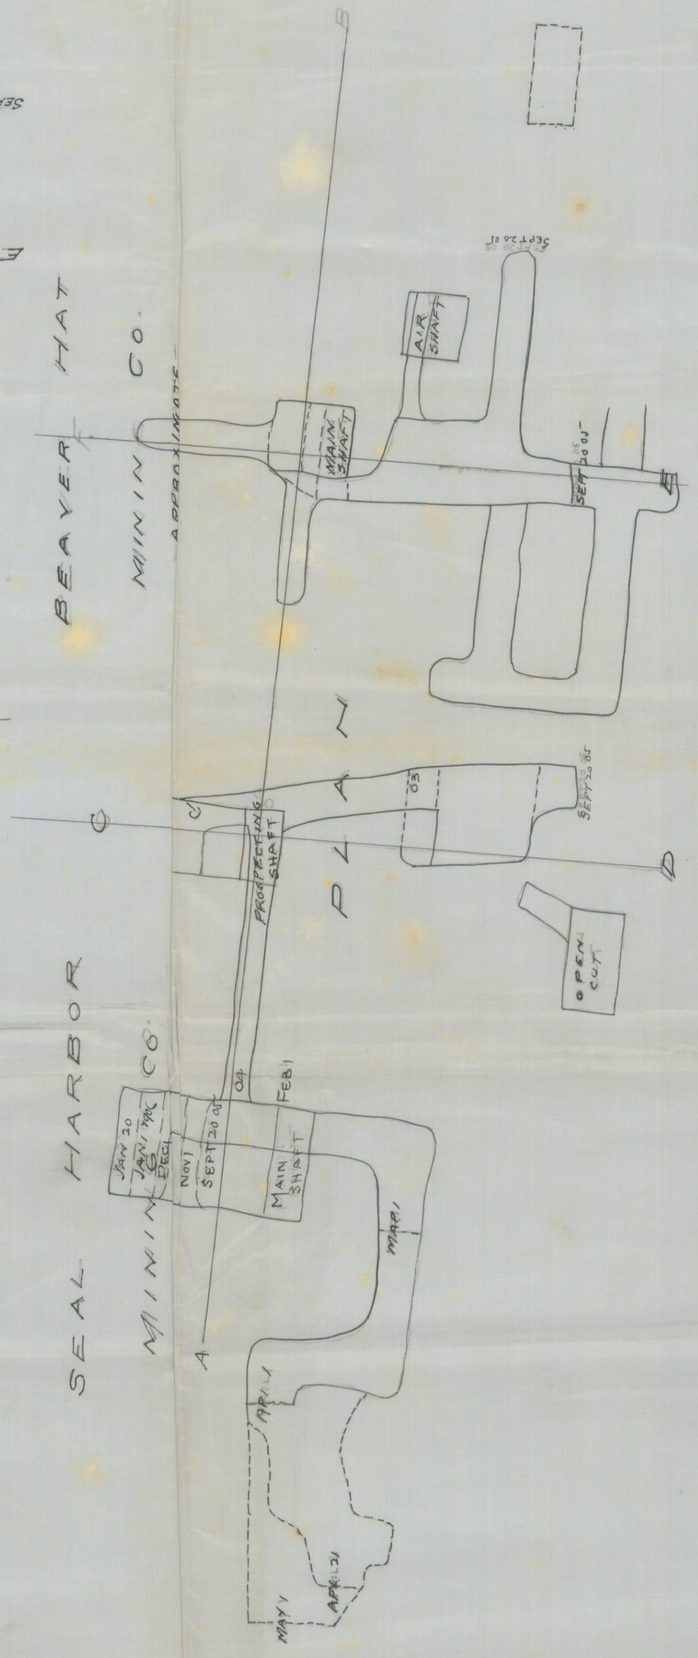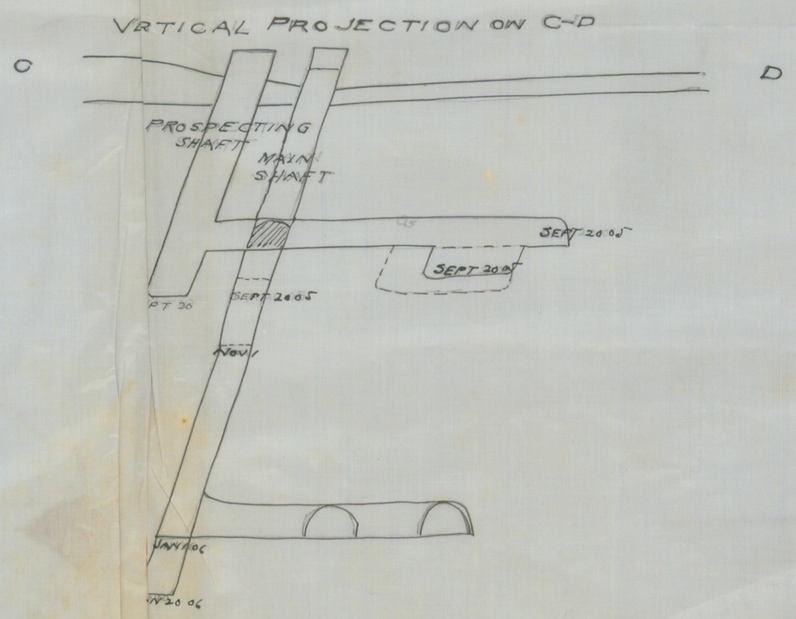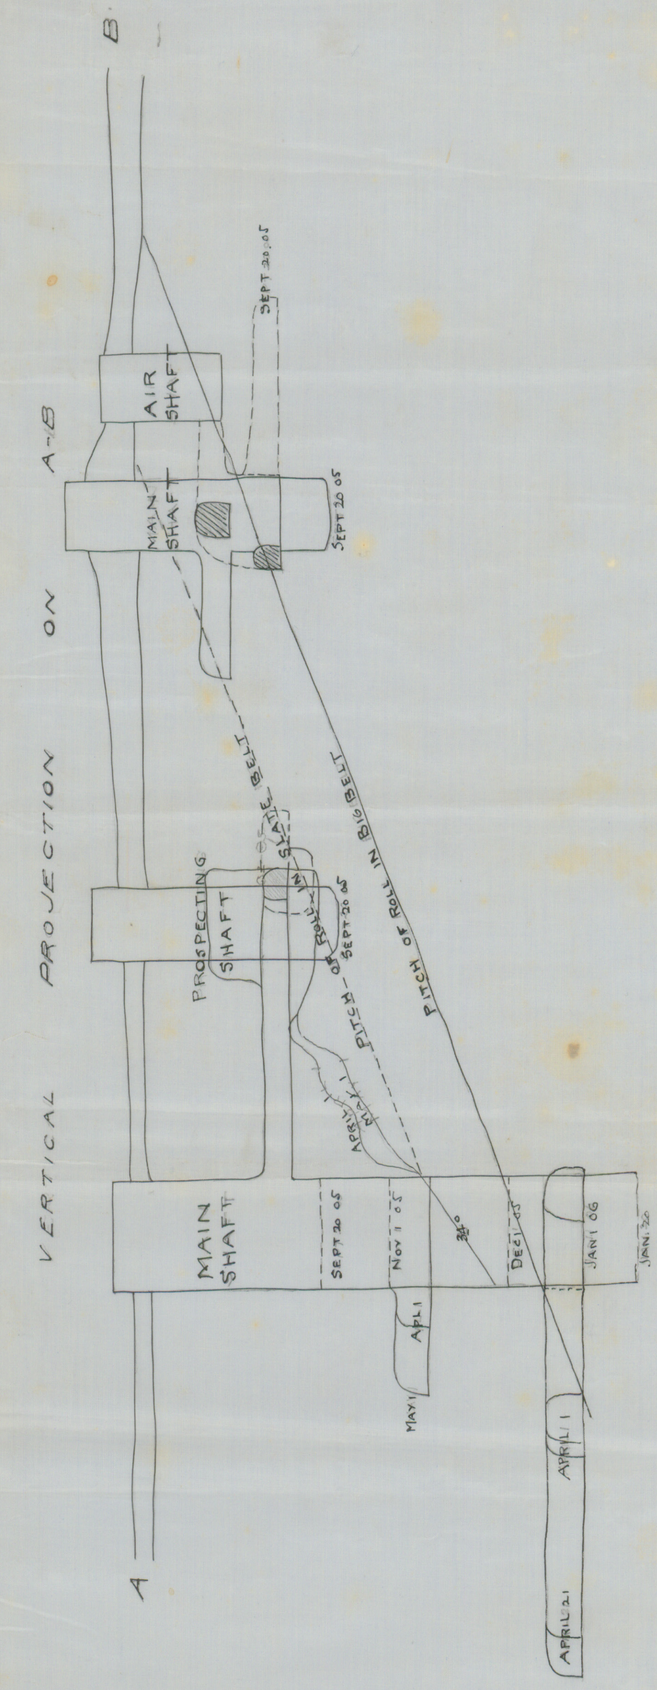
Scale 30 feet to 1 inch. & 20 to 1"