


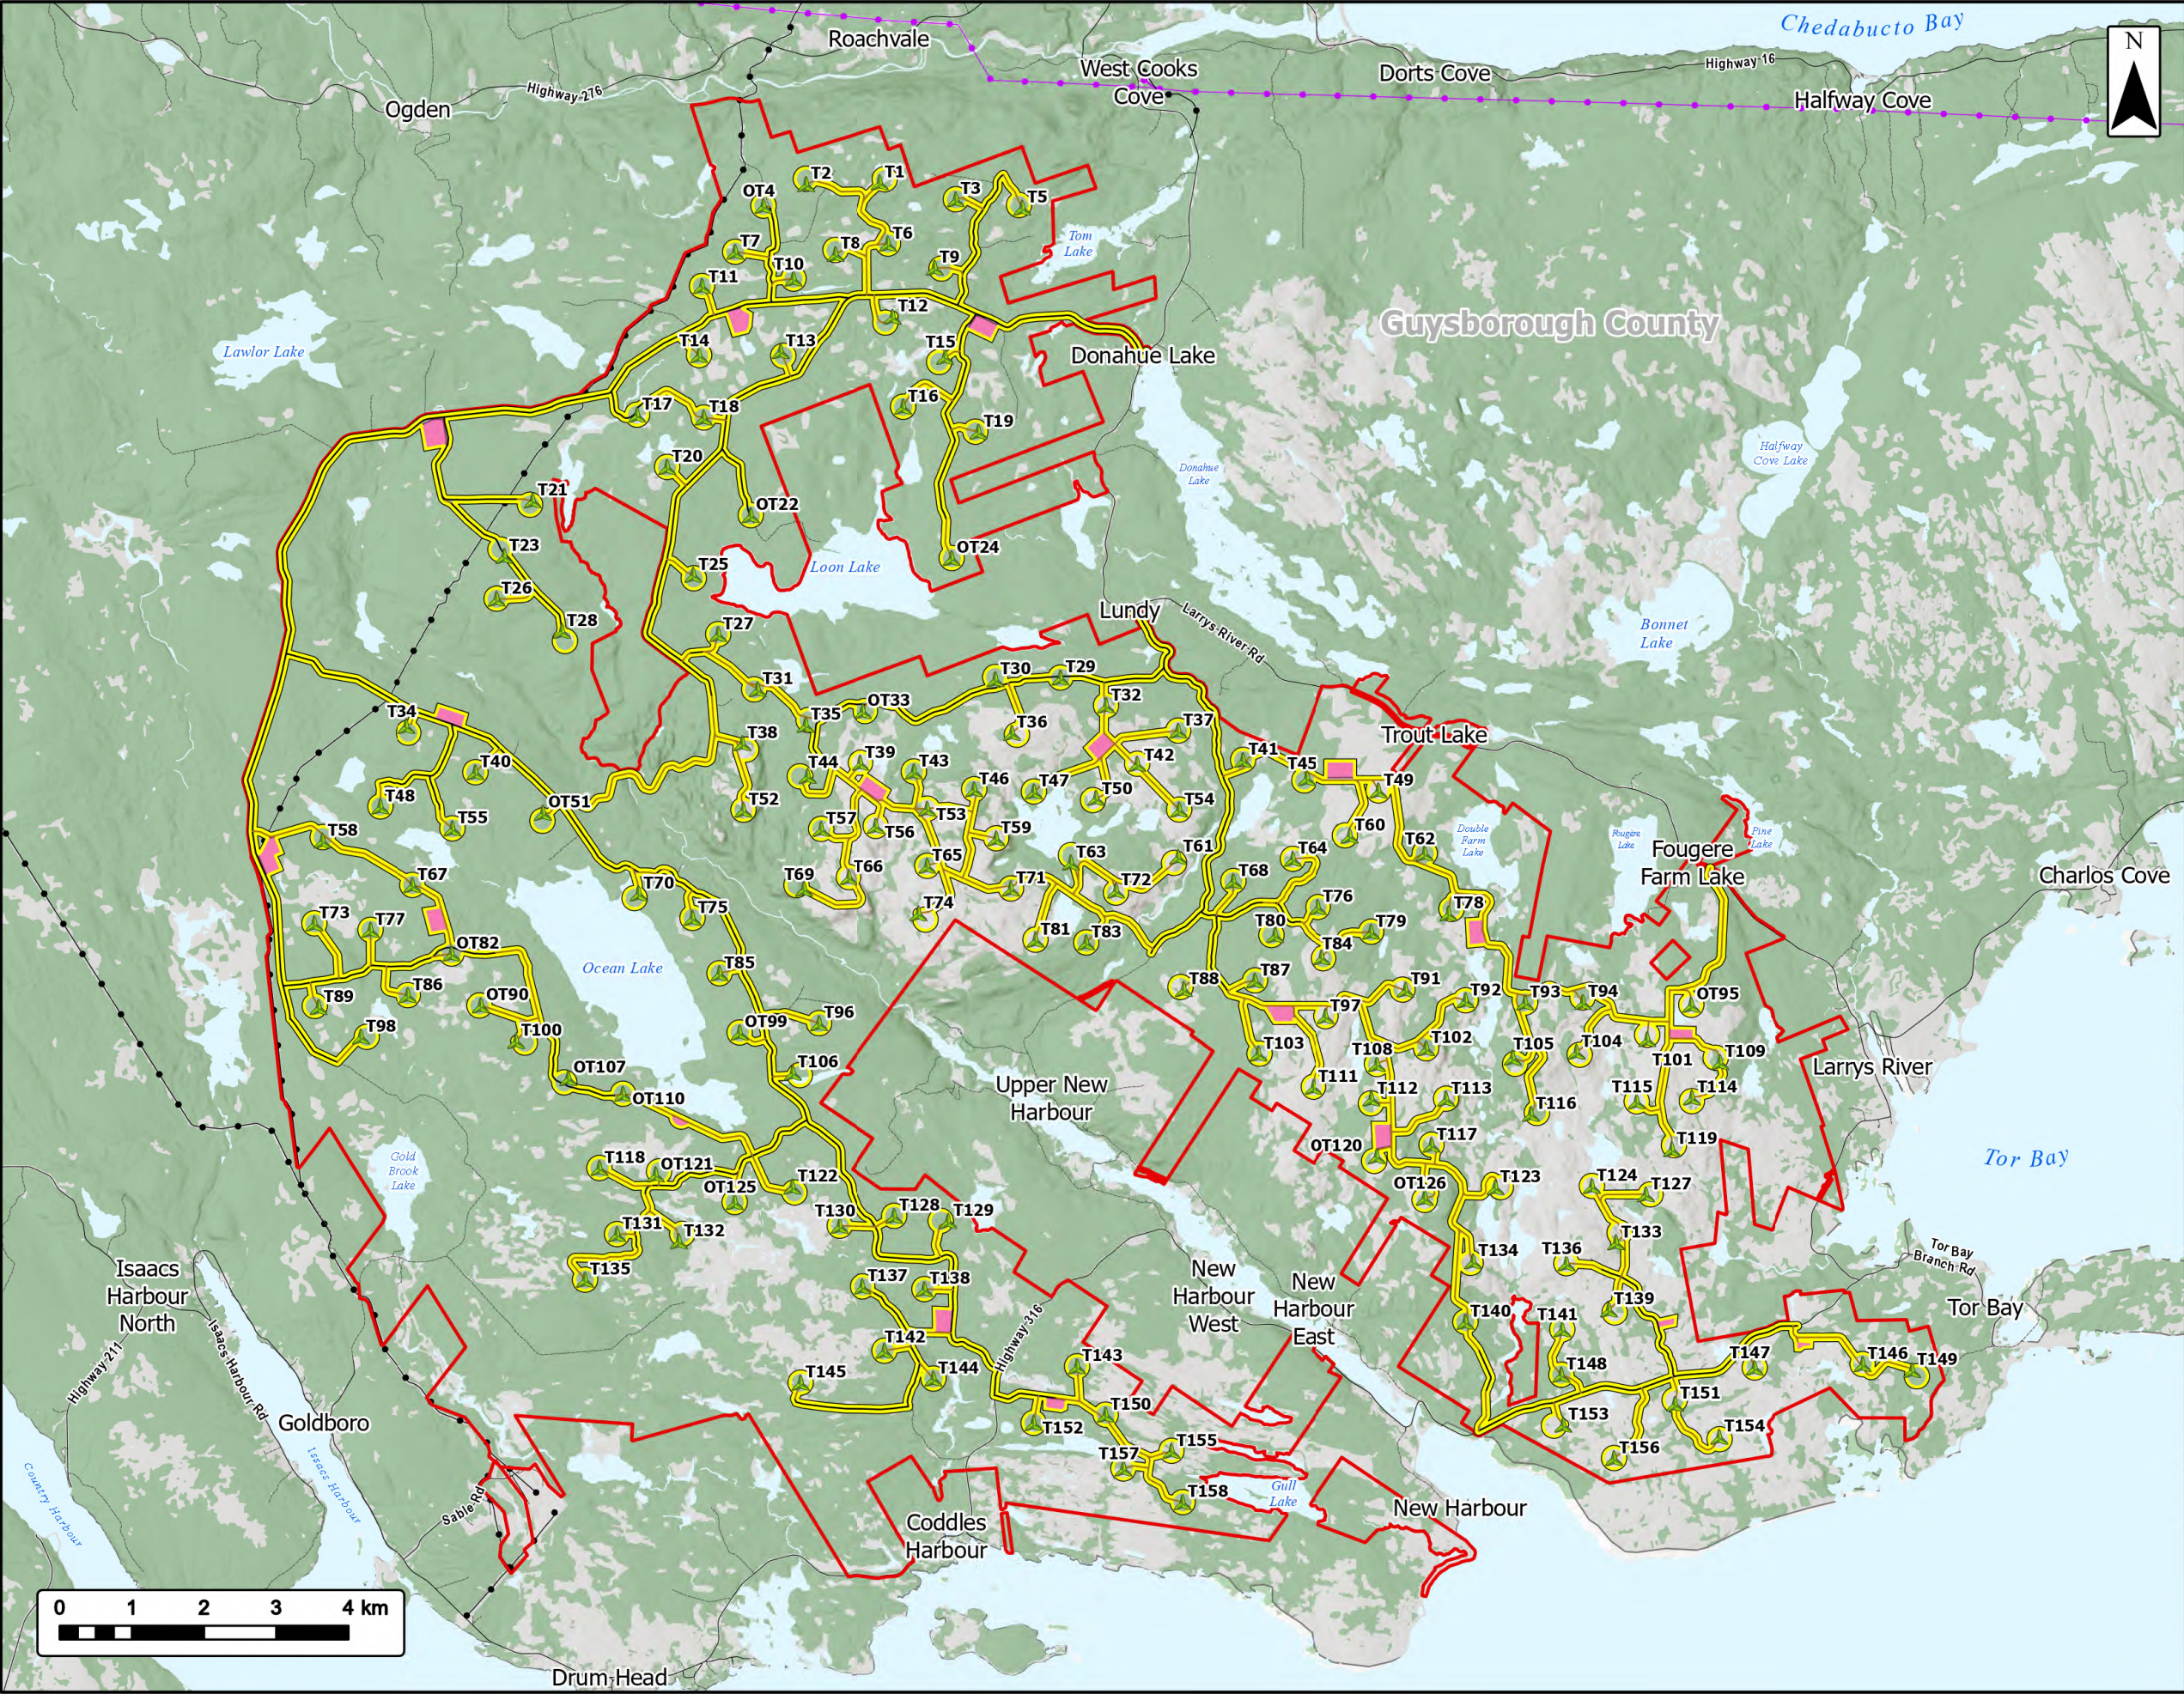

Ocean Lake Wind Project

Project Overview

Study Area

Assessment Area

Laydown Area

Proposed Turbine Locations

Existing Road to be Upgraded

Proposed New Road

Transportation

Road

Unpaved Road

Utilities (Line)

Existing Pipeline


Existing Transmission Lines

Water Features

Mapped Lakes and Rivers

Coordinate System: NAD 1983 UTM Zone 20N
Sources: Esri, NASA, NGA, USGS, Service Nova Scotia, GeoNOVA, SNSIS, NSNRR, ACCDC, IBA Canada, CNWI, HERE, Garmin, USGS

Date:	2026-05-04	Project #:	25-12648
Scale:	1:90,000	Drawing #:	2.1
Drawn By:	K. Wallace		
Checked By:	A. Doane		

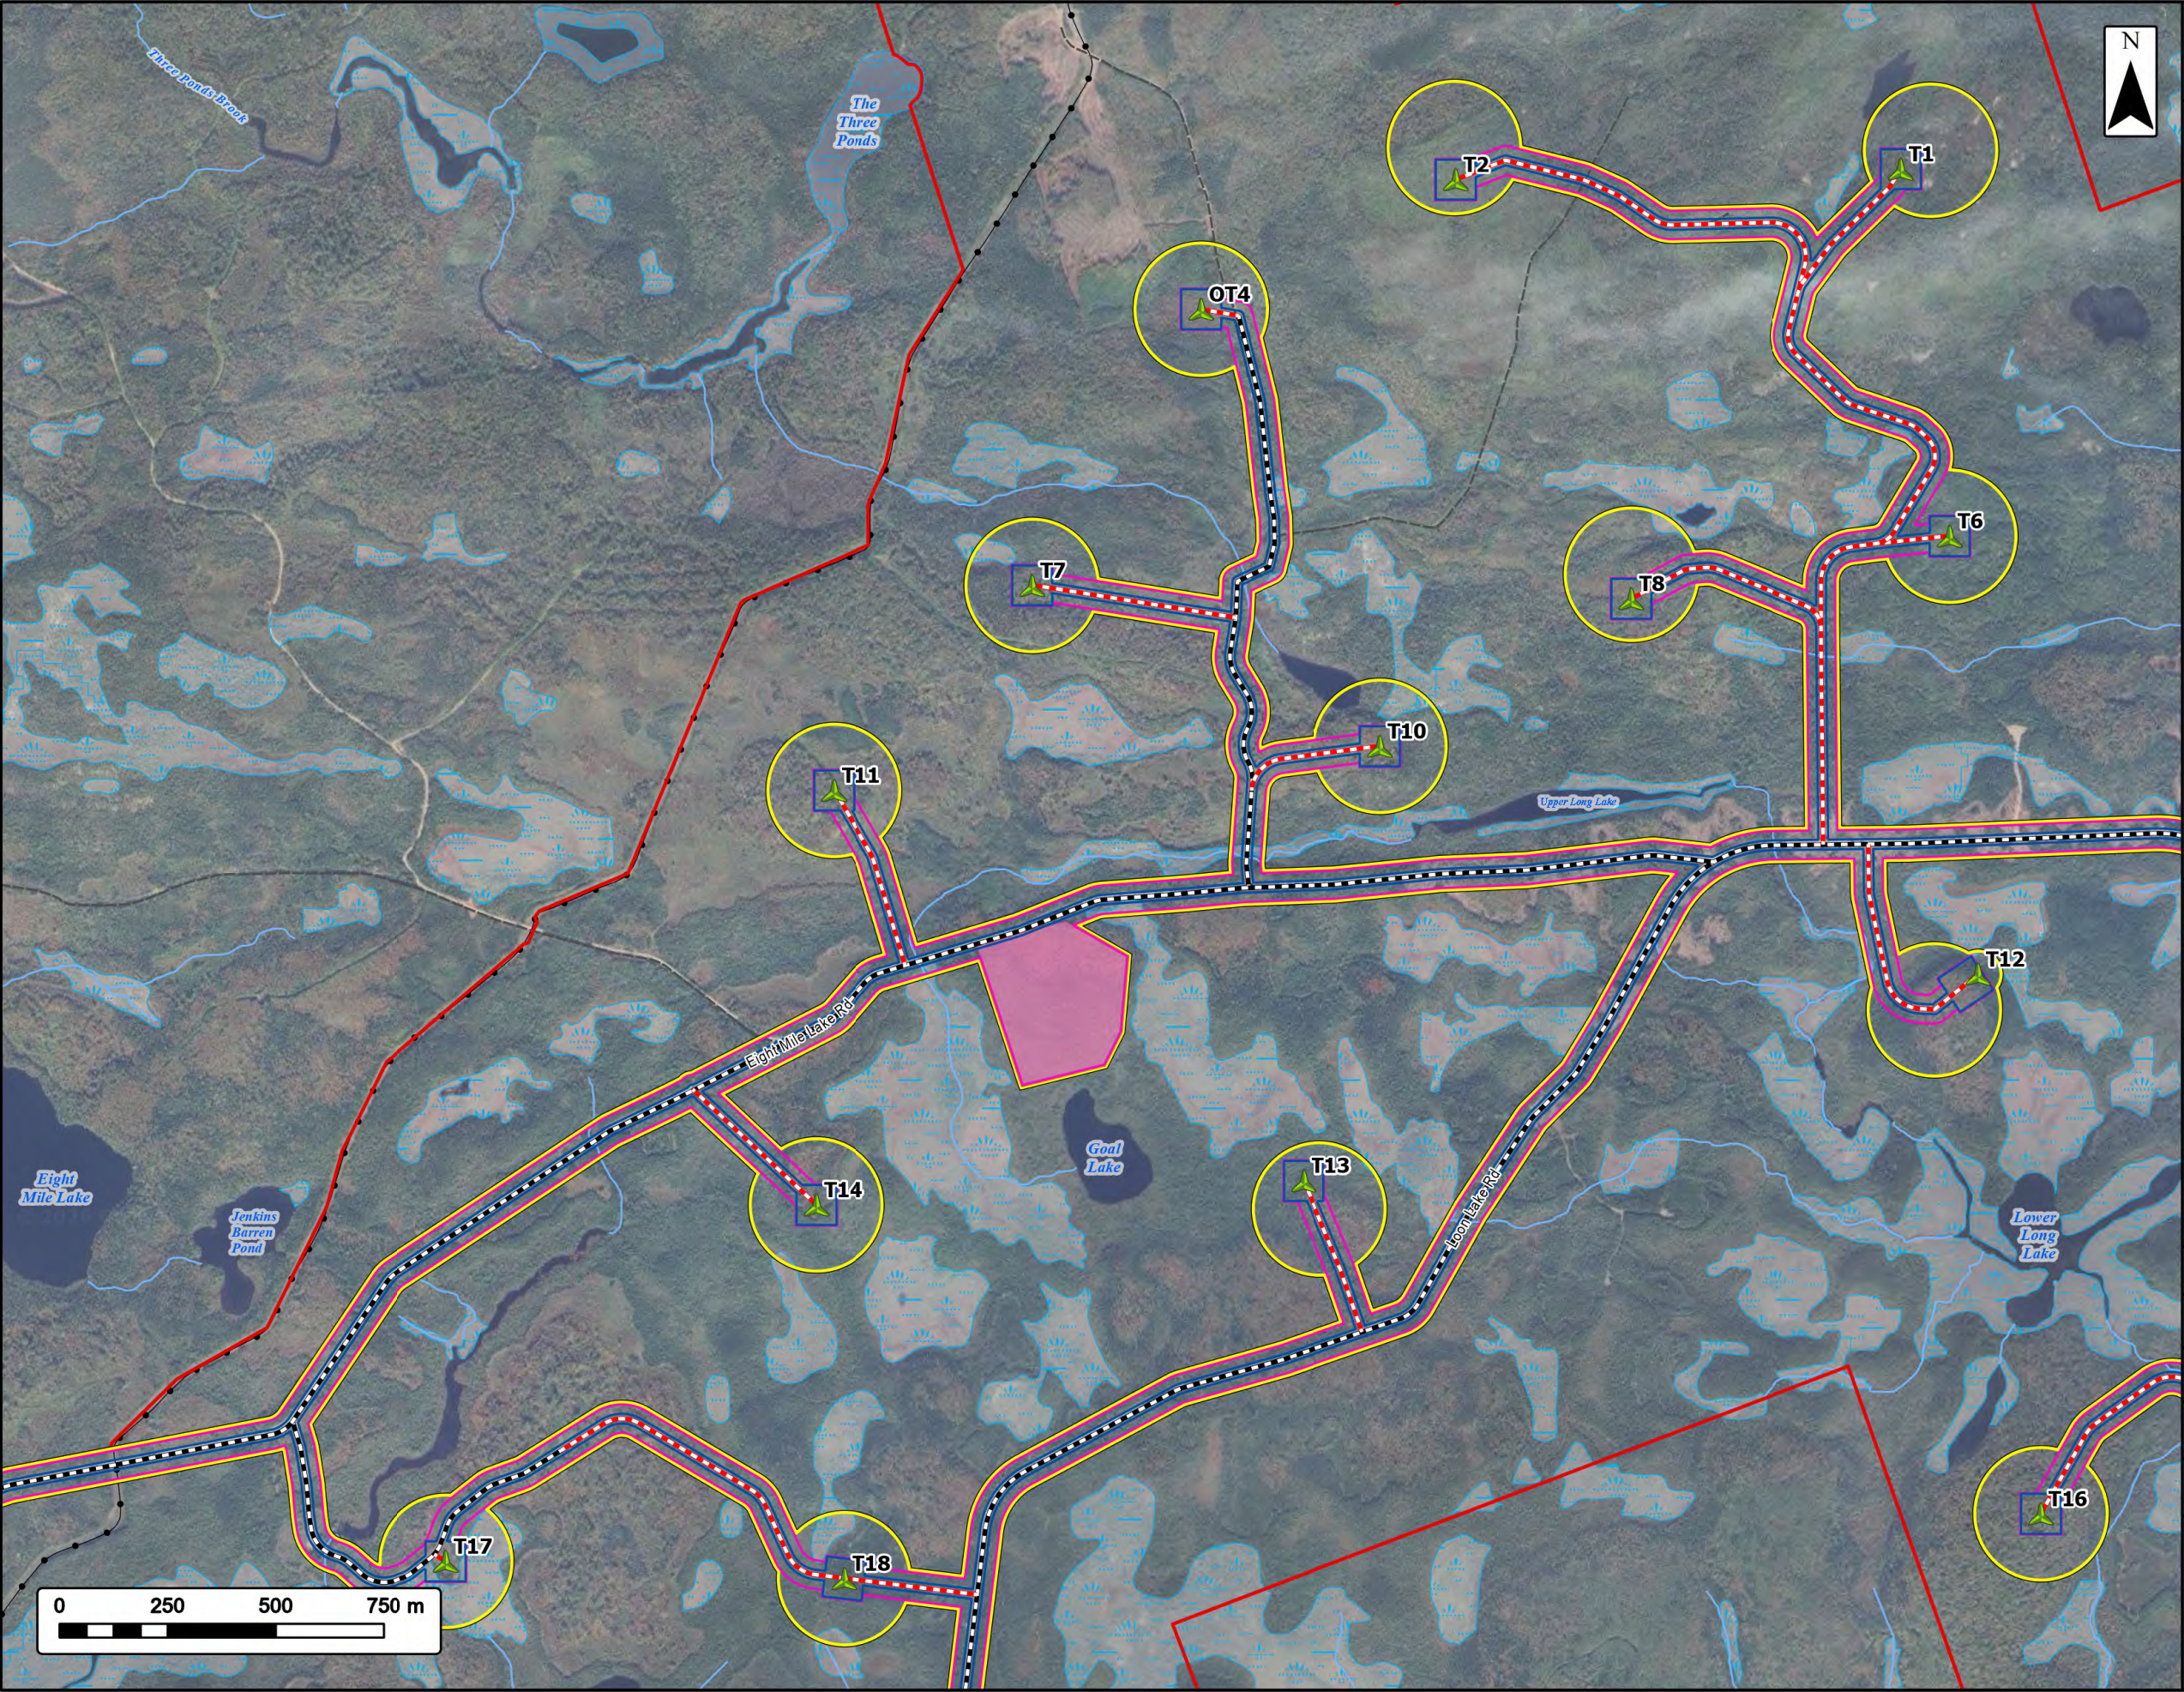

Ocean Lake Wind Project

Project Infrastructure



Study Area

Assessment Area

Clearing Footprint

Project Footprint

Laydown Area

Existing Road to be Upgraded

Proposed New Road

Proposed Turbine Locations

Transportation

Unpaved Road

Utilities (Line)


Existing Pipeline

Water Features

Mapped Watercourses

Mapped Wetlands



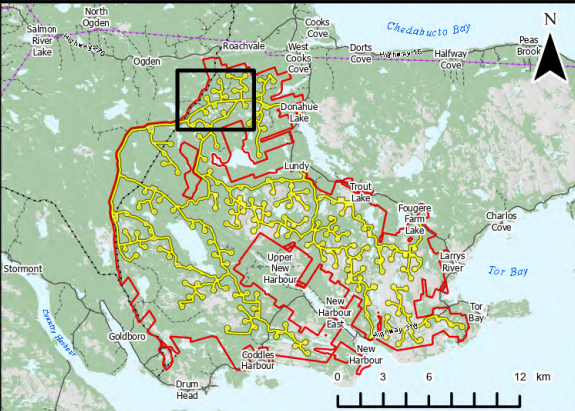


Coordinate System: NAD 1983 UTM Zone 20N
Sources: © OpenStreetMap (and) contributors, CC-BY-SA, Esri, CGIAR, USGS, GeoNOVA, SNSIS, NSHRR, ACCDC, IBA Canada, CNWI, HERE, Garmin, USGS

Date:	2026-05-04	Project #:	25-12648
Scale:	1:15,000	Drawing #:	3.1A
Drawn By:	K. Wallace		
Checked By:	A. Doane		



S:\Strum Project Files\2025 Files\25-12648\Drawings\ArcGIS\EA\23-9203_WF2_Infrastructure\23-9203_WF2_Infrastructure.aprx

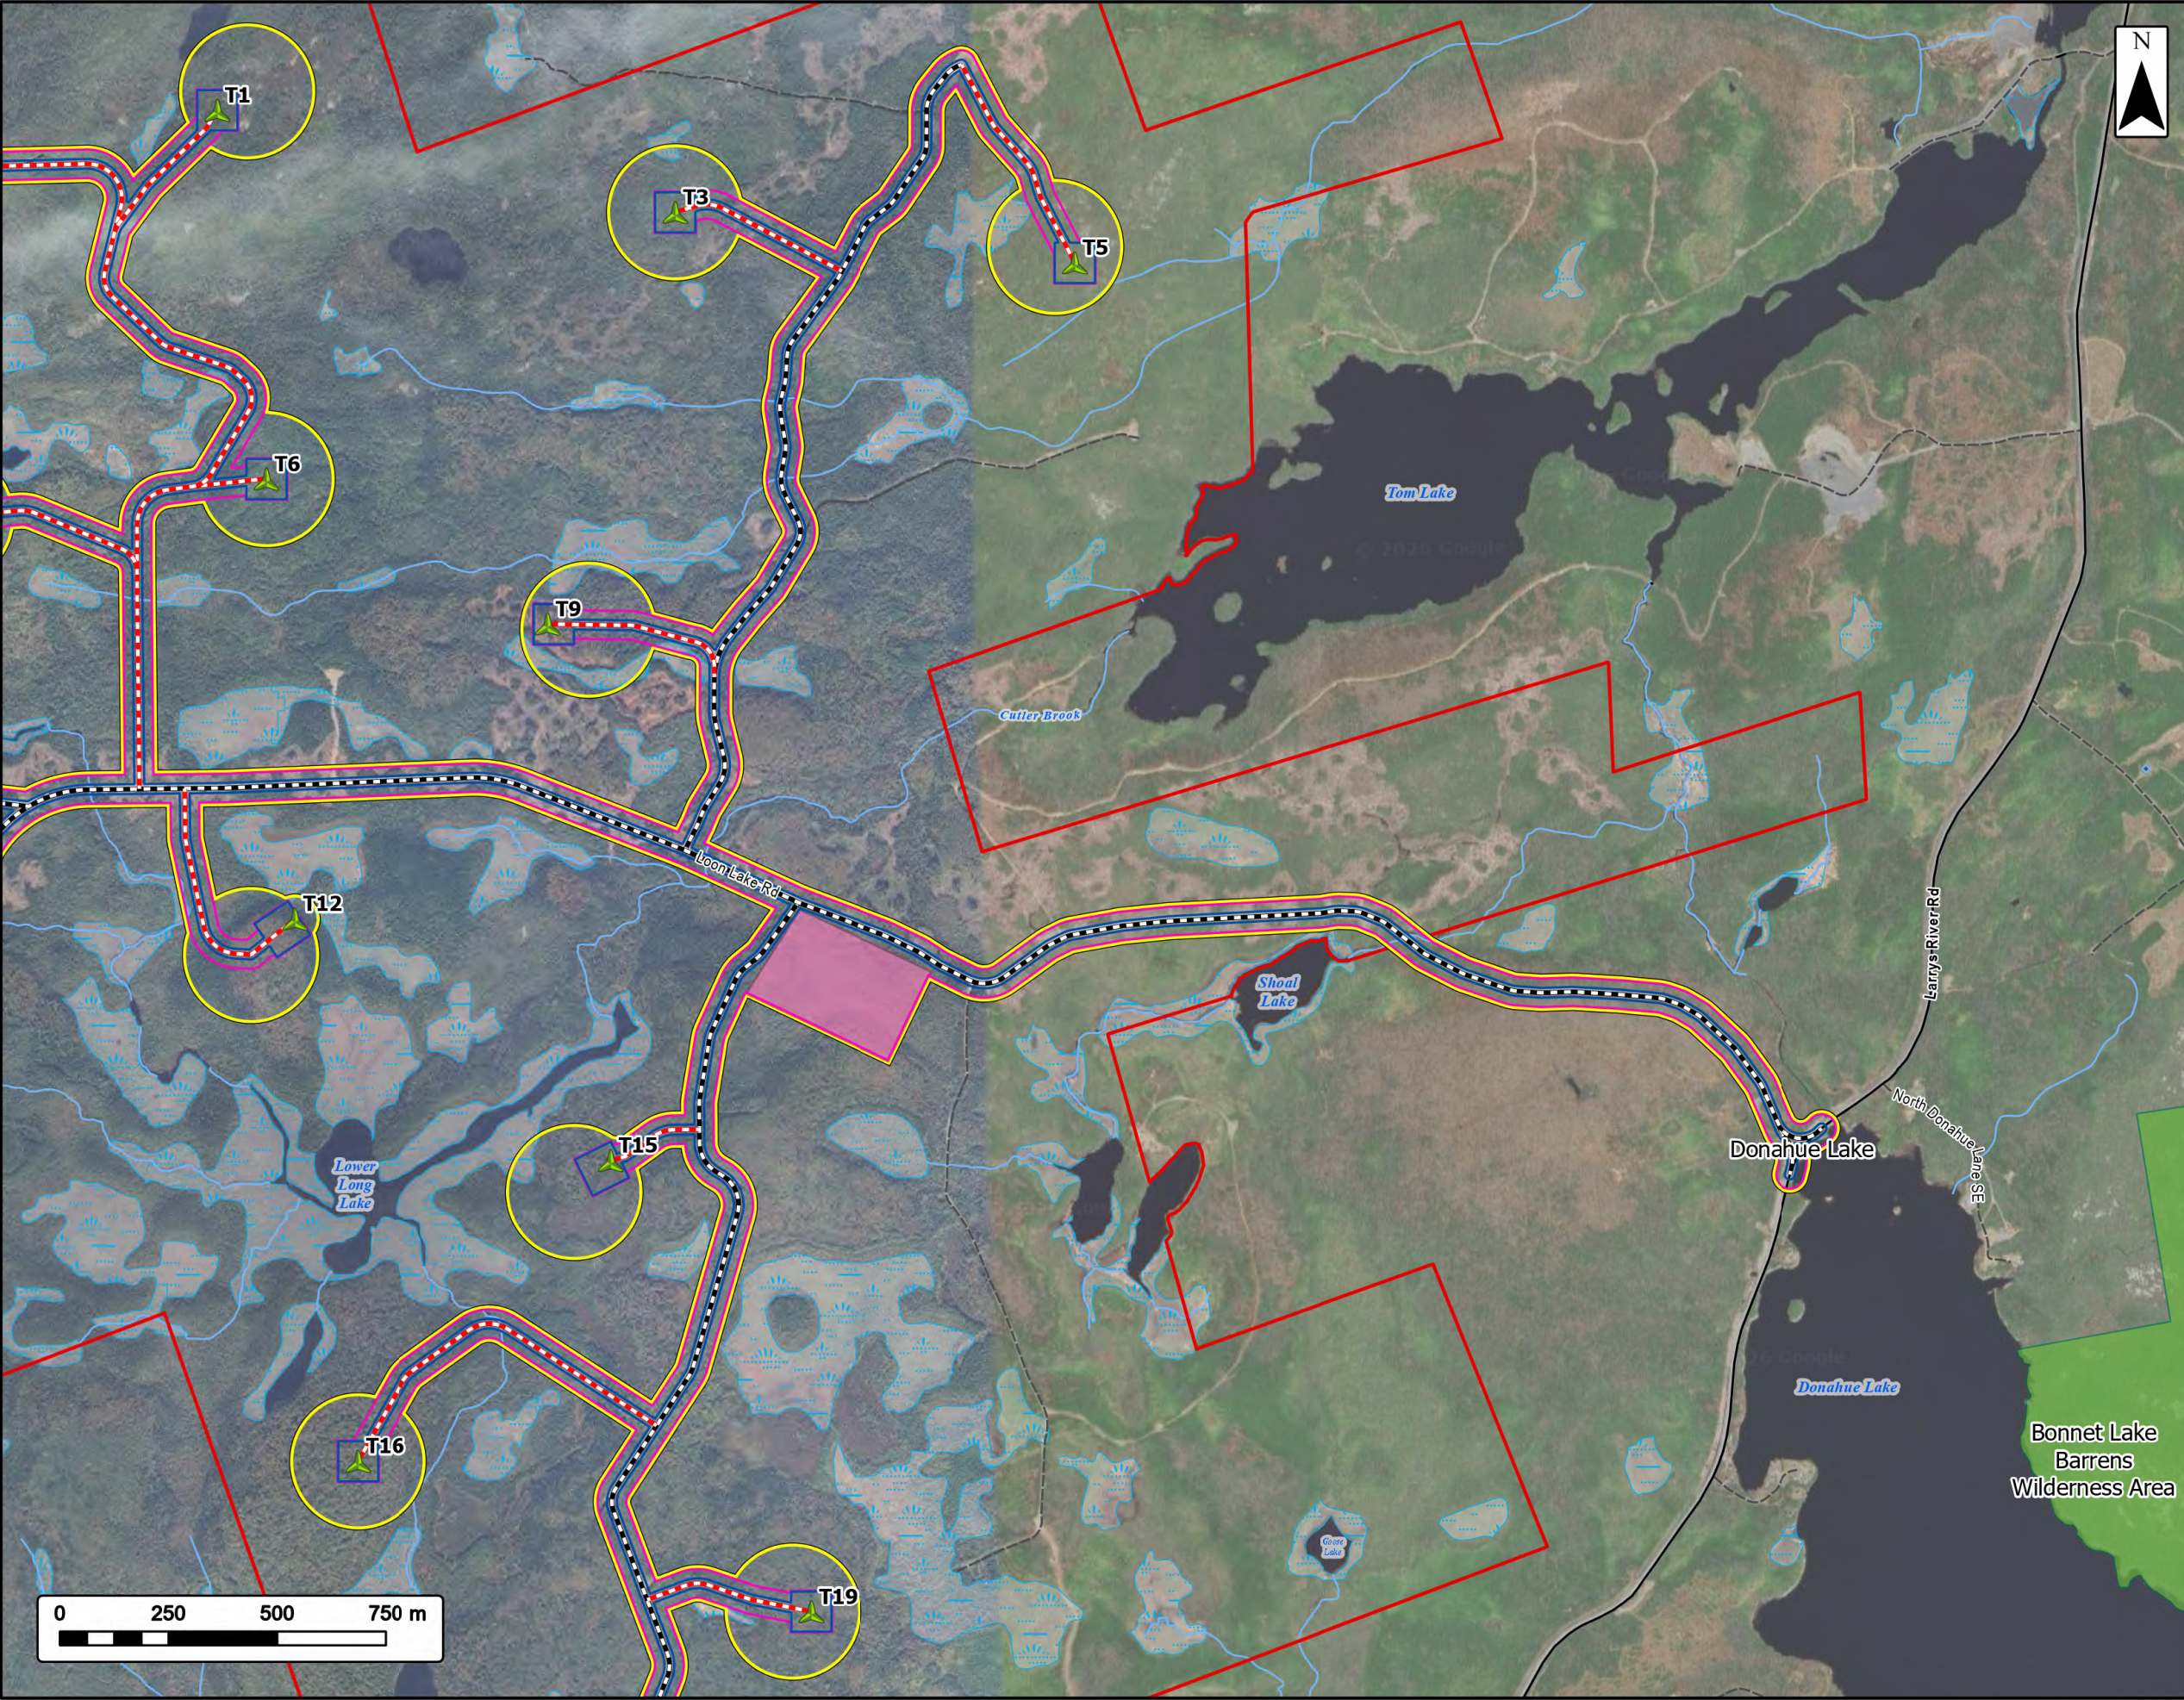

Ocean Lake Wind Project

Project Infrastructure

Study Area

Assessment Area

Clearing Footprint

Project Footprint

Laydown Area

Existing Road to be Upgraded

Proposed New Road

Proposed Turbine Locations

Protected and Limited Use Lands

Wilderness Area

Transportation

Road

Unpaved Road


Water Features

Mapped Watercourses

Mapped Wetlands

Coordinate System: NAD 1983 UTM Zone 20N
Sources: © OpenStreetMap (and) contributors, CC-BY-SA, Esri, CGIAR, USGS, GeoNOVA, SNSIS, NSNRR, ACCDC, IBA Canada, CNWI, HERE, Garmin, USGS

Date:	2026-05-04	Project #:	25-12648
Scale:	1:15,000	Drawing #:	3.1B
Drawn By:	K. Wallace		
Checked By:	A. Doane		

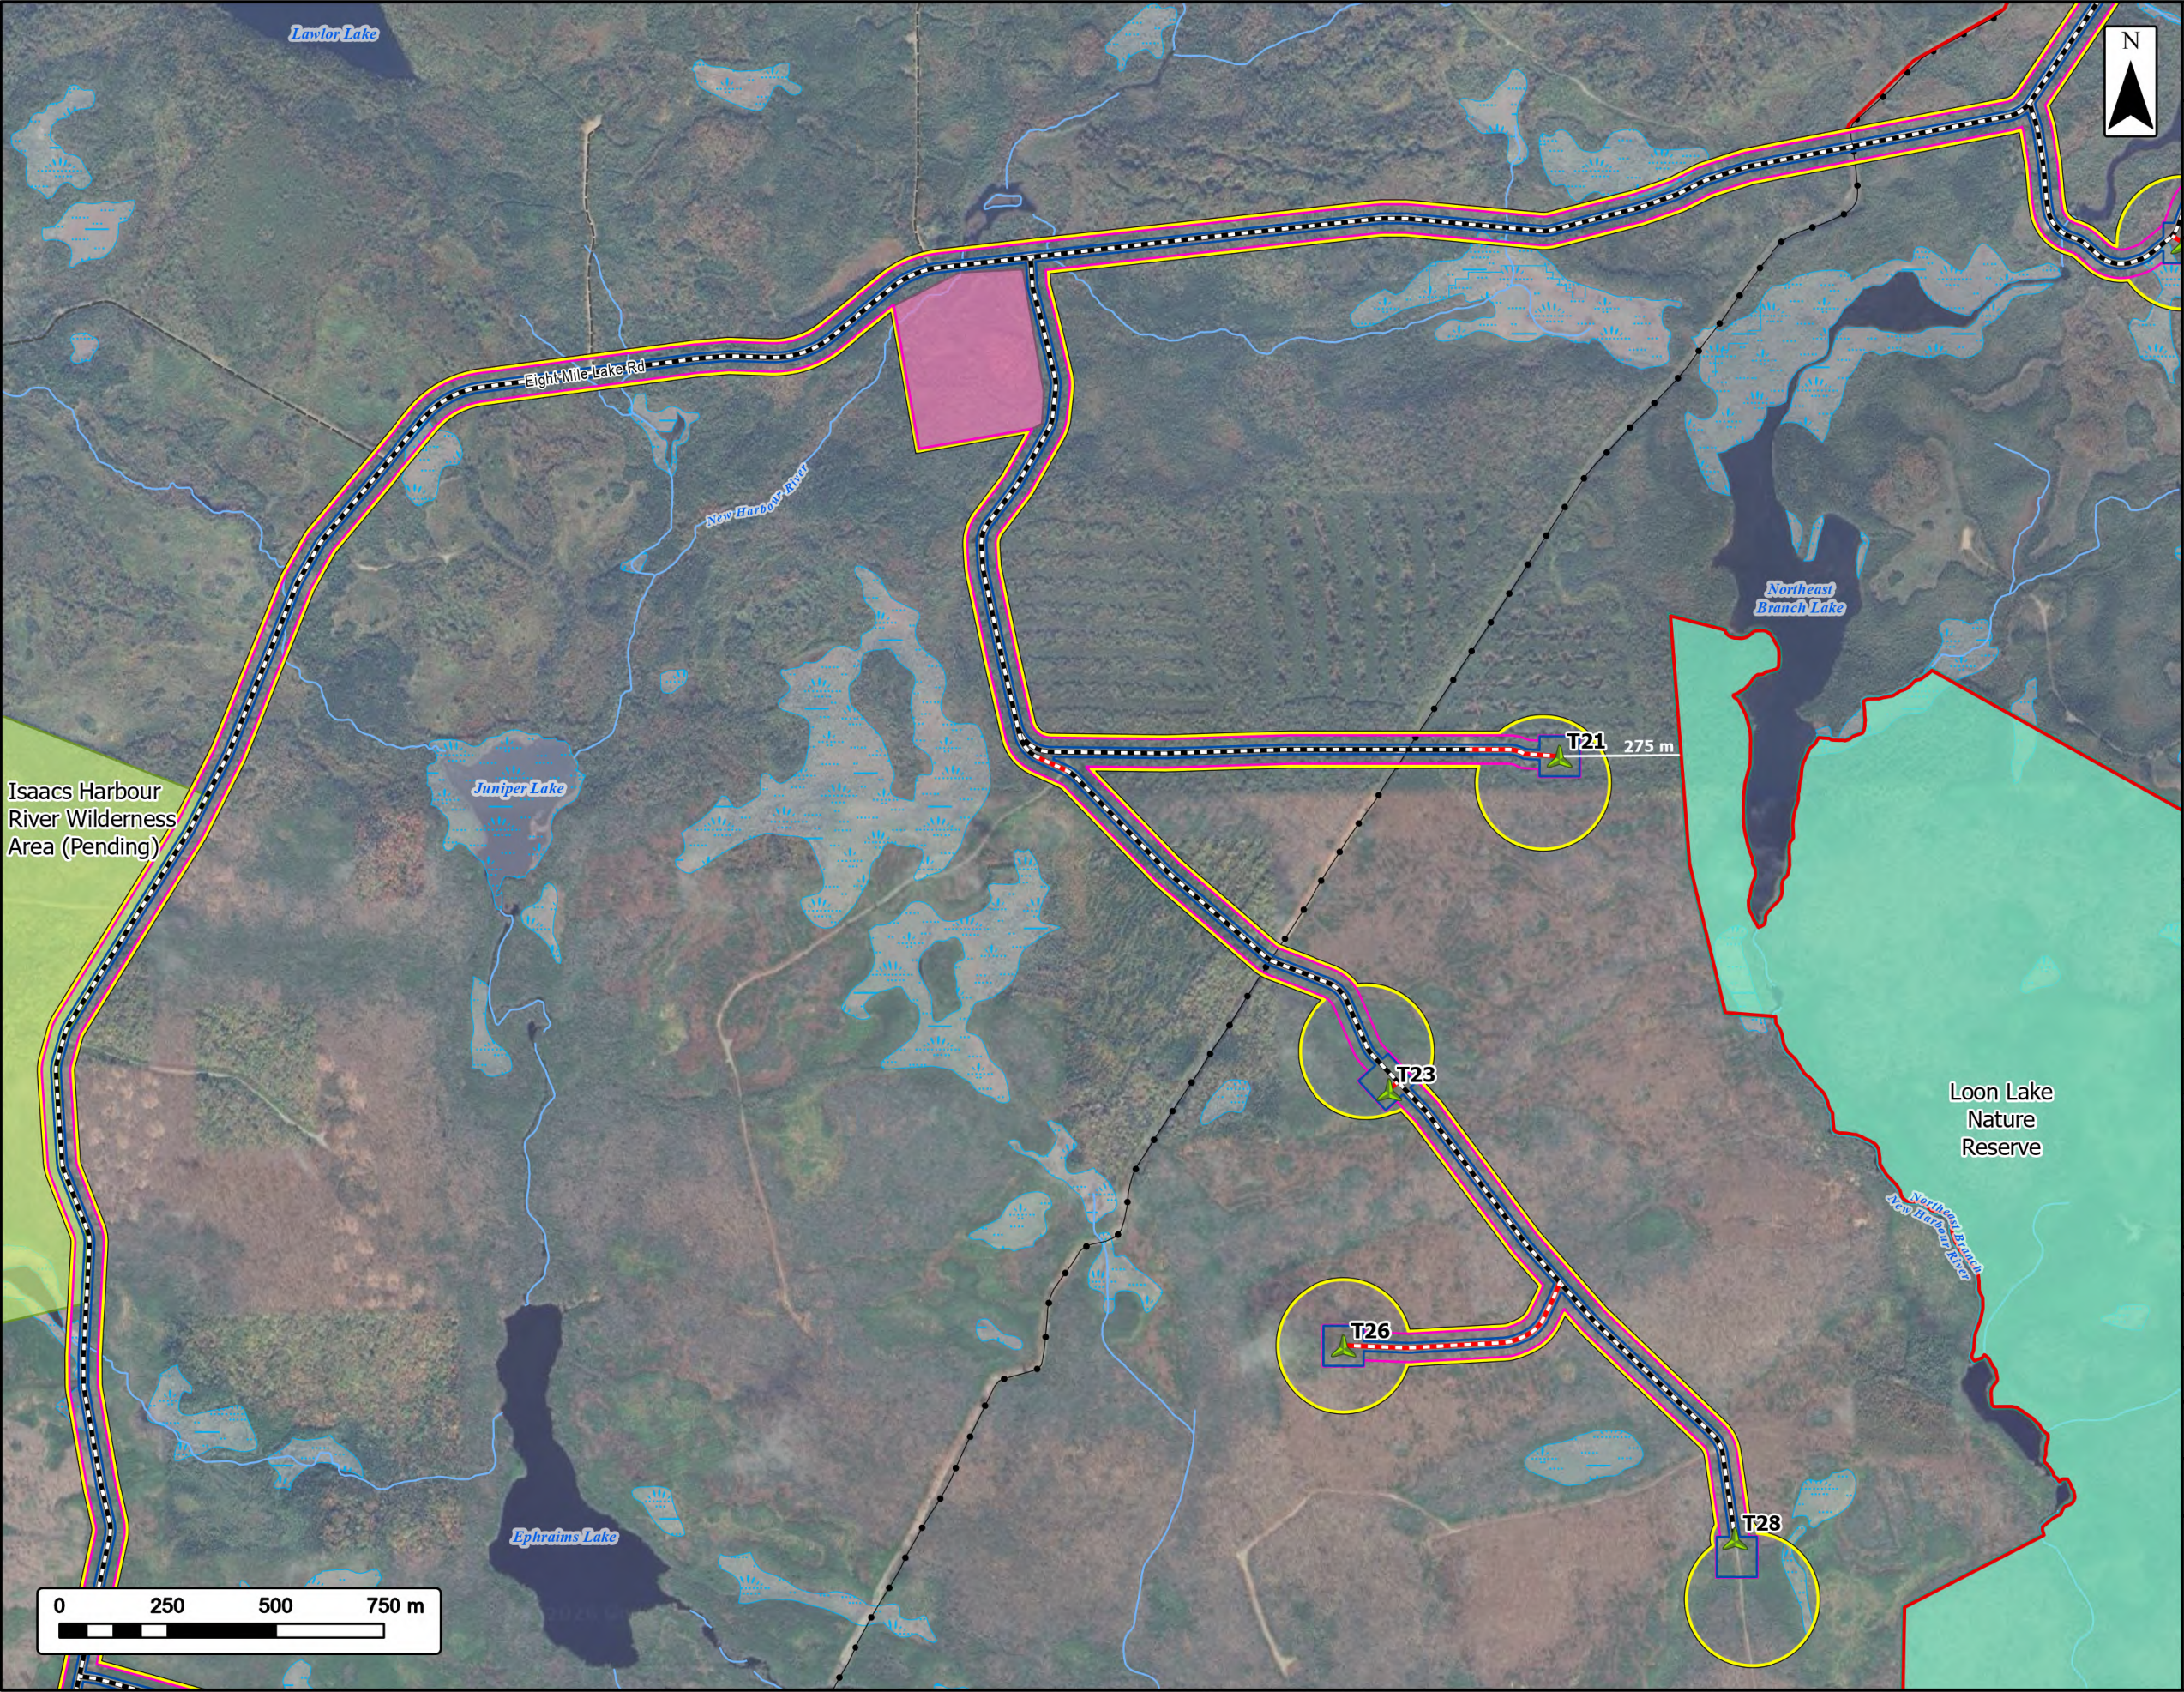

Isaacs Harbour
River Wilderness
Area (Pending)

Ocean Lake Wind Project

Project Infrastructure

Study Area

Assessment Area

Clearing Footprint

Project Footprint

Laydown Area

Existing Road to be Upgraded

Proposed New Road

Proposed Turbine Locations

Protected and Limited Use Lands

Nature Reserve

NS Lands Proposed or Pending Protection

Wilderness Area

Transportation

Unpaved Road

Utilities (Line)

Existing Pipeline

Water Features

Coordinate System: NAD 1983 UTM Zone 20N
Sources: © OpenStreetMap (and) contributors, CC-BY-SA, Esri, CGIAR, USGS, GeoNOVA, SNSIS, NSHRR, ACCDC, IBA Canada, CNWI, HERE, Garmin, USGS

Date:2026-05-04


Scale:1:15,000

Drawn By:K. Wallace

Checked By:A. Doane

Project #:25-12648

Drawing #:3.1C

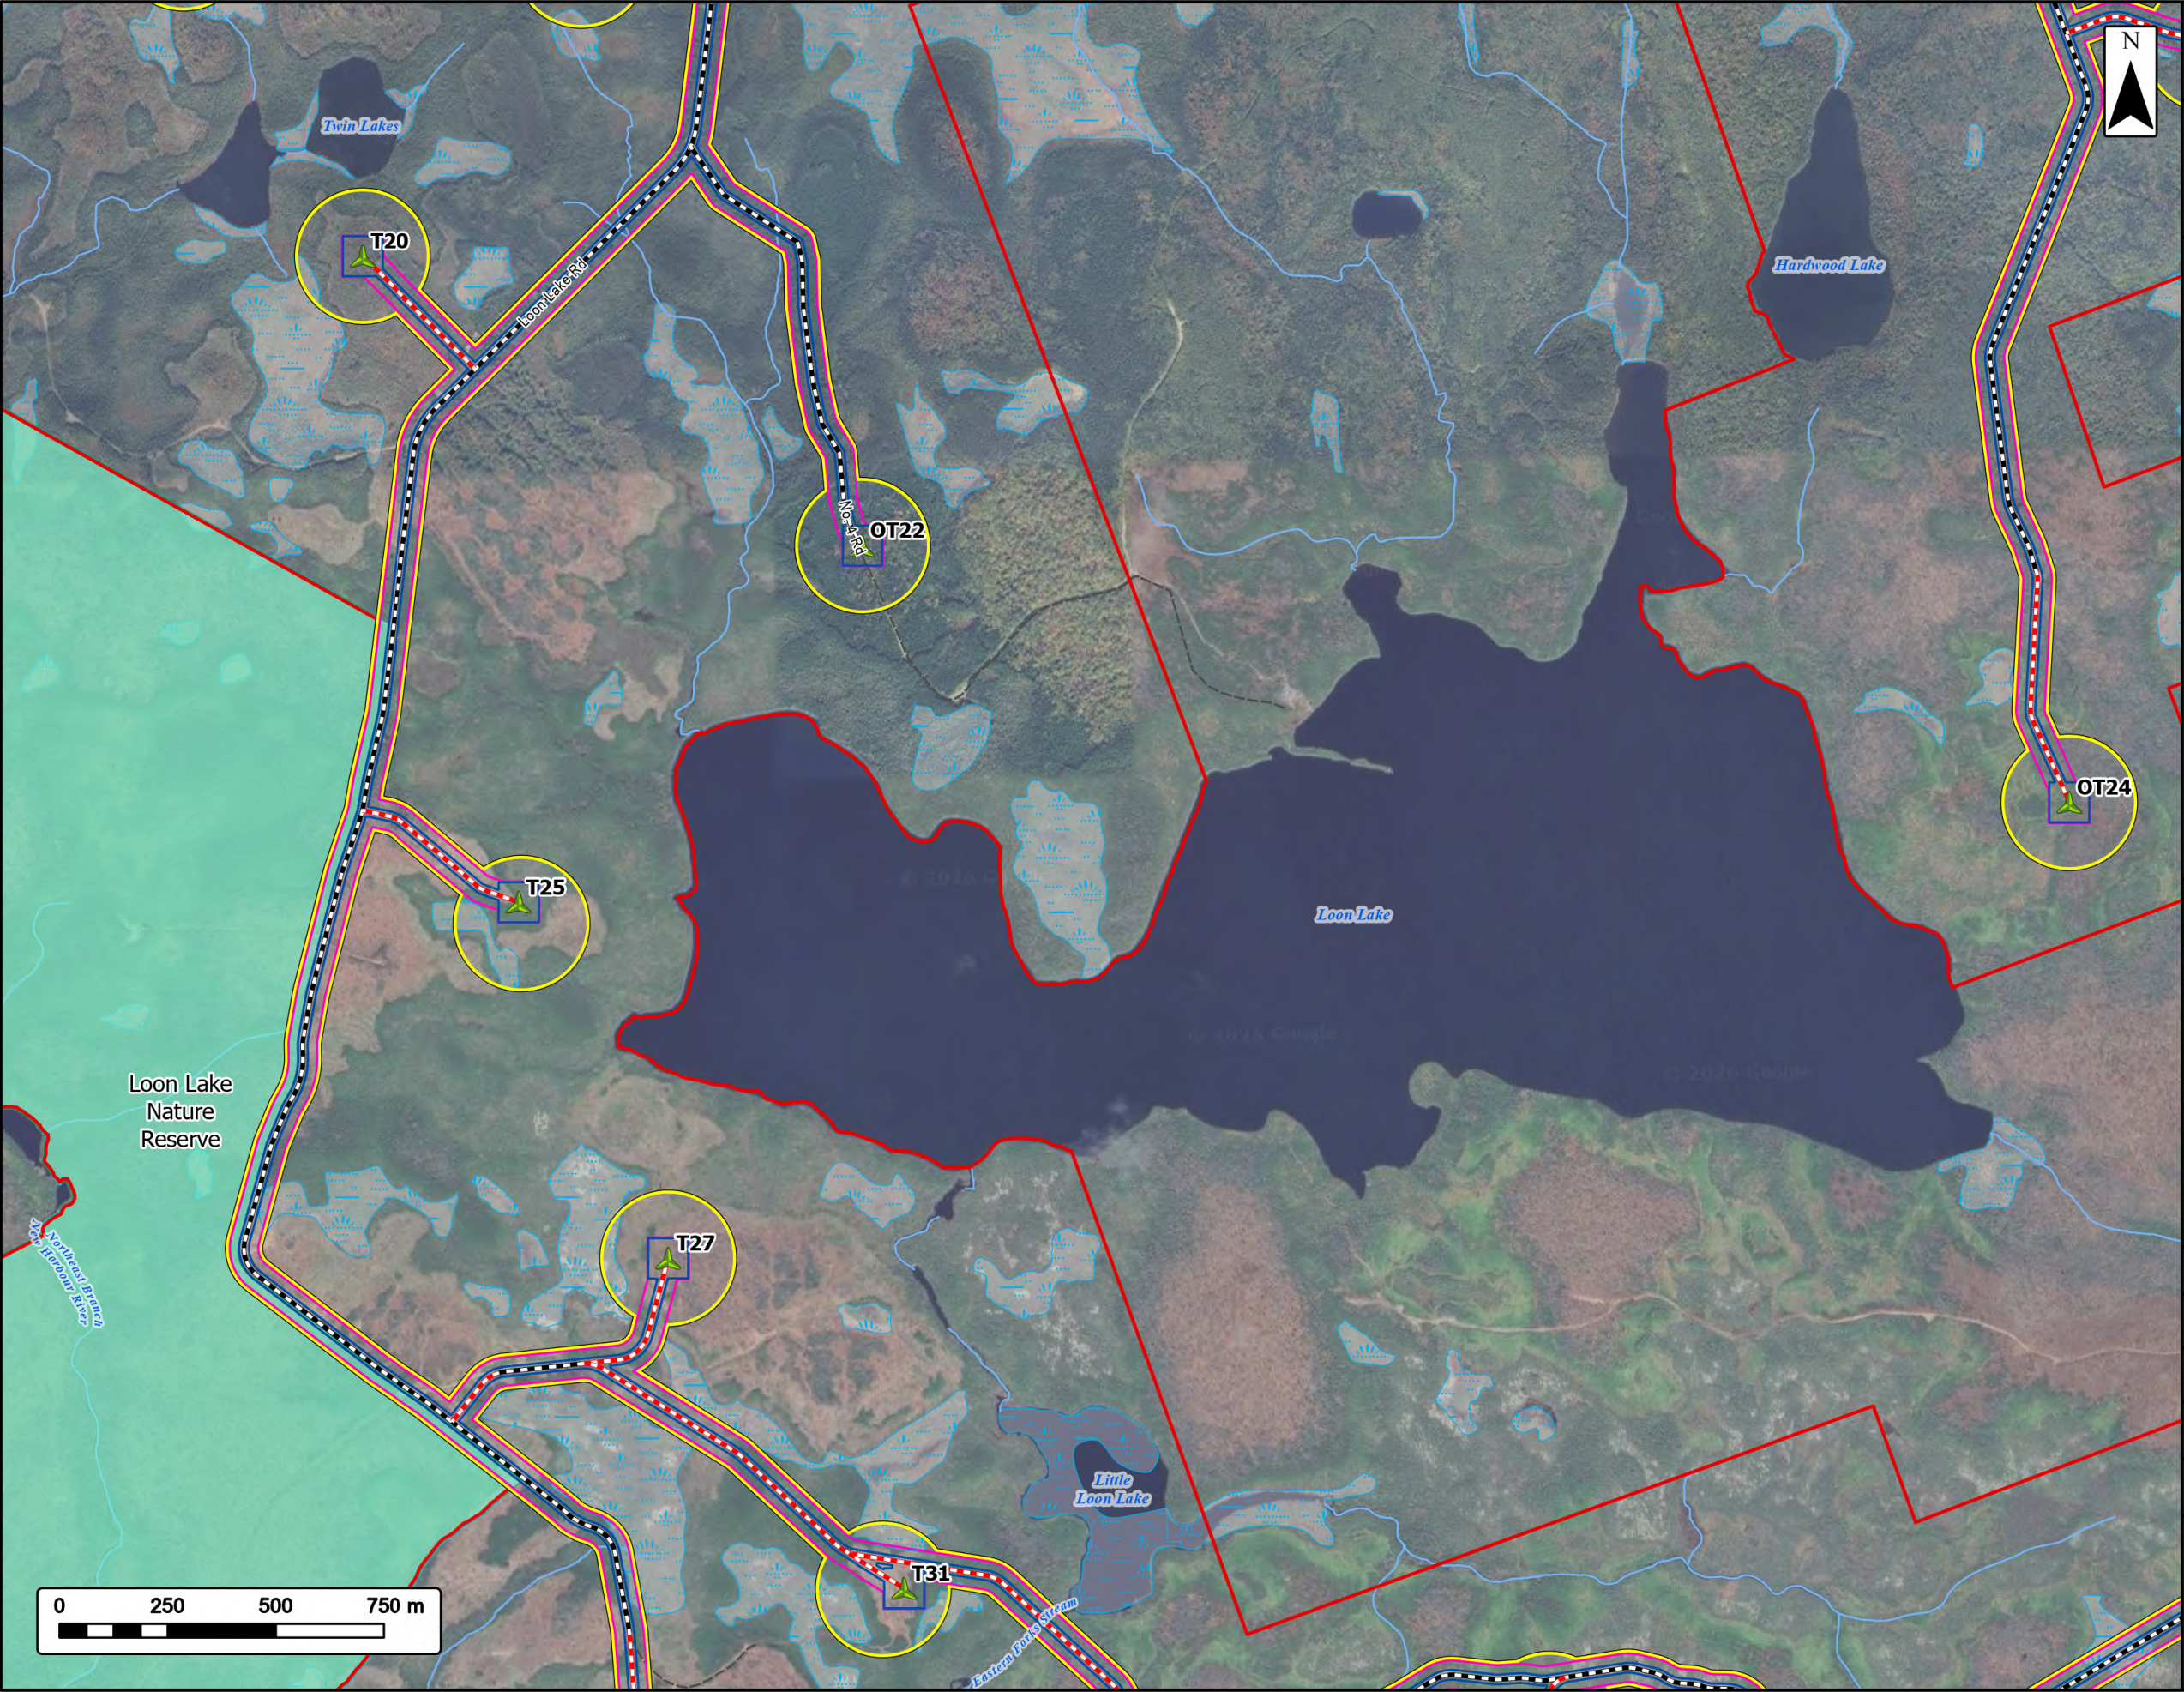

Ocean Lake Wind Project

Project Infrastructure



Study Area

Assessment Area

Clearing Footprint

Project Footprint

Existing Road to be Upgraded

Proposed New Road

Proposed Turbine Locations

Protected and Limited Use Lands

Nature Reserve

Transportation


Unpaved Road

Water Features

Mapped Watercourses

Mapped Wetlands




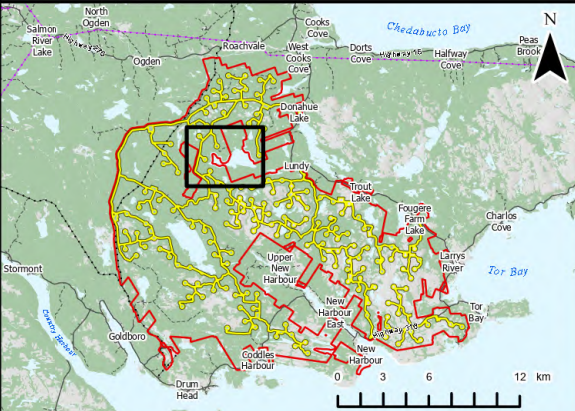

Coordinate System: NAD 1983 UTM Zone 20N
Sources: © OpenStreetMap (and) contributors, CC-BY-SA, Esri, CGIAR, USGS, GeoNOVA, SNSIS, NSHRR, ACCDC, IBA Canada, C1WI, HERE, Garmin, USGS

Date:	2026-05-04	Project #:	25-12648
Scale:	1:15,000	Drawing #:	3.1D
Drawn By:	K. Wallace		
Checked By:	A. Doane		



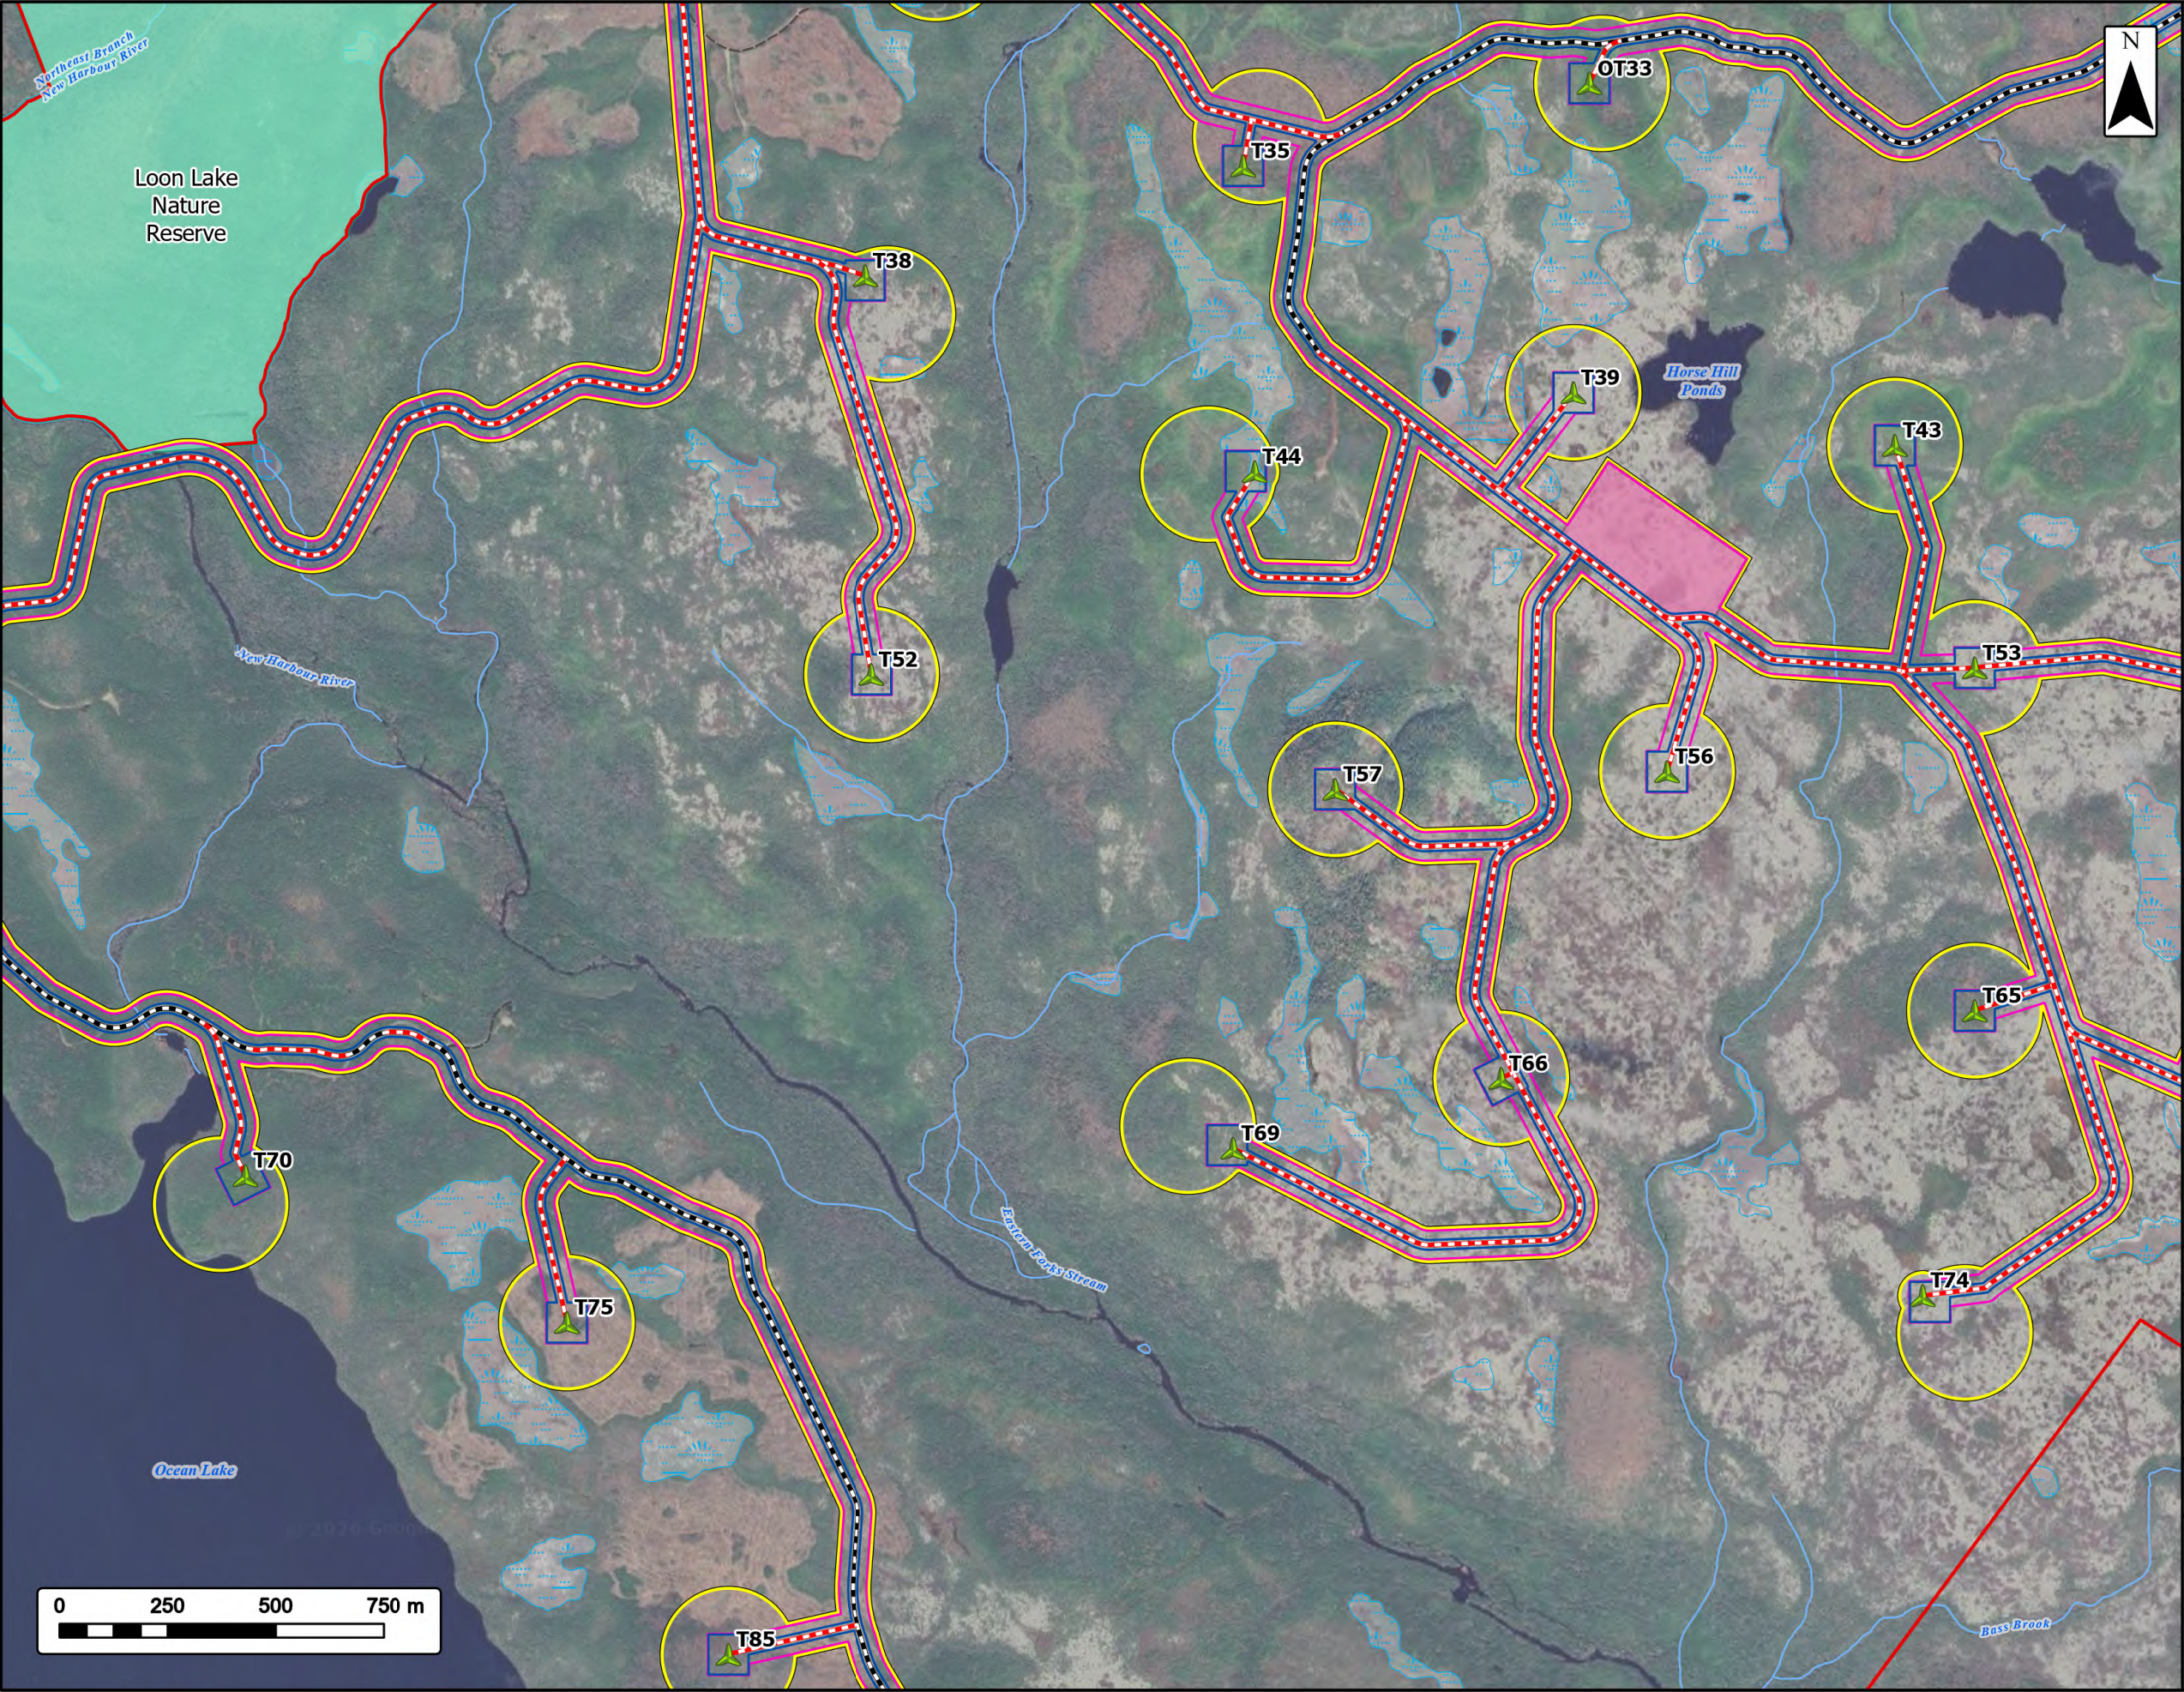

Ocean Lake Wind Project

Project Infrastructure



Study Area

Assessment Area

Clearing Footprint

Project Footprint

Laydown Area

Existing Road to be Upgraded

Proposed New Road

Proposed Turbine Locations

Protected and Limited Use Lands

Nature Reserve

Transportation

Road


Unpaved Road

Water Features

Mapped Watercourses

Mapped Wetlands




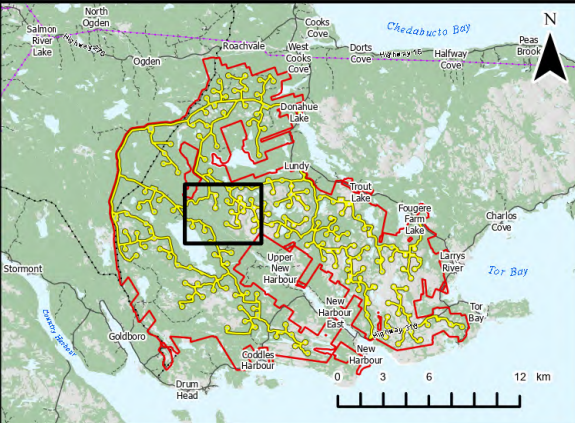

Coordinate System: NAD 1983 UTM Zone 20N
Sources: © OpenStreetMap (and) contributors, CC-BY-SA, Esri, CGIAR, USGS, GeoNOVA, SNSIS, NSHRR, ACCDC, IBA Canada, CNWI, HERE, Garmin, USGS

Date:	2026-05-04	Project #:	25-12648
Scale:	1:15,000	Drawing #:	3.1E
Drawn By:	K. Wallace		
Checked By:	A. Doane		



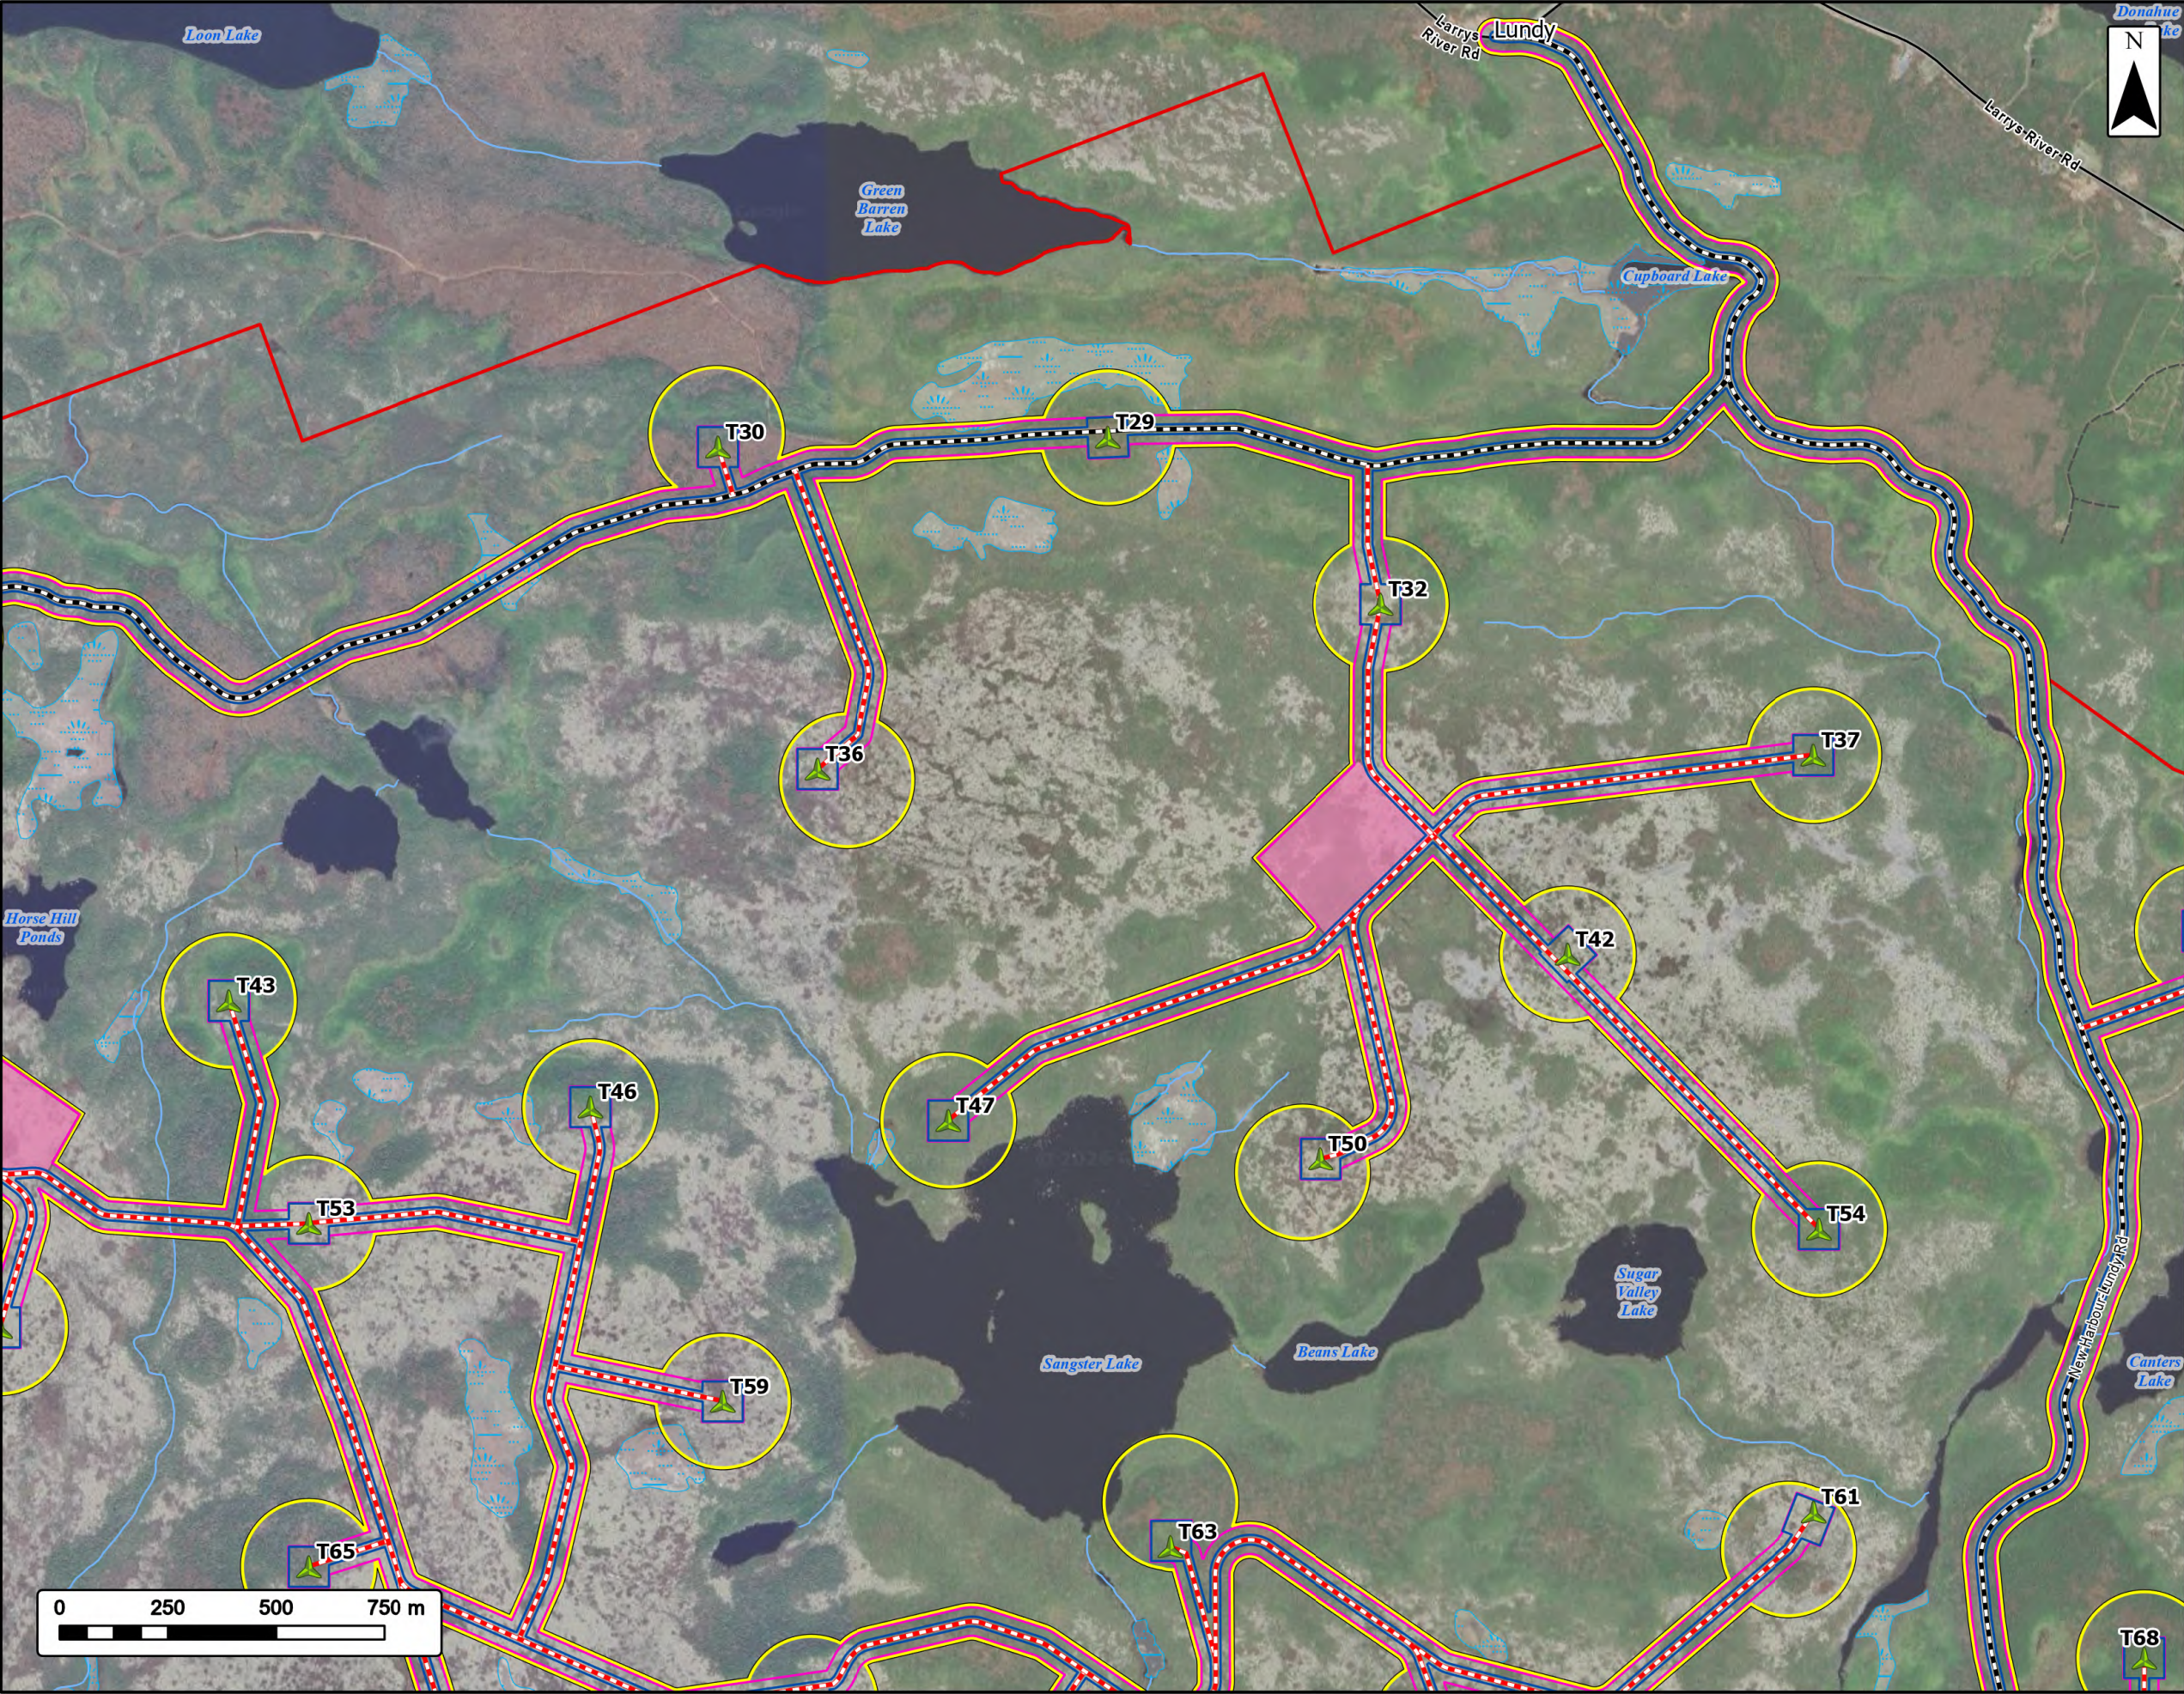

Ocean Lake Wind Project

Project Infrastructure



Study Area

Assessment Area

Clearing Footprint

Project Footprint

Laydown Area

Existing Road to be Upgraded

Proposed New Road

Proposed Turbine Locations

Transportation


Road

Unpaved Road

Water Features

Mapped Watercourses


Mapped Wetlands

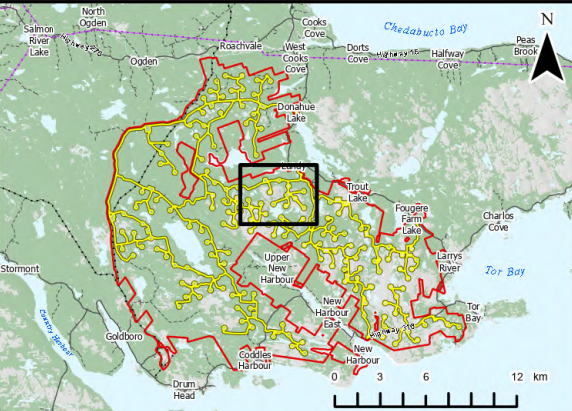

Coordinate System: NAD 1983 UTM Zone 20N
Sources: © OpenStreetMap (and) contributors, CC-BY-SA, Esri, CGIAR, USGS, GeoNOVA, SNSIS, NSHRR, ACCDC, IBA Canada, C1WI, HERE, Garmin, USGS

Date:	2026-05-04	Project #:	25-12648
Scale:	1:15,000	Drawing #:	3.1F
Drawn By:	K. Wallace		
Checked By:	A. Doane		



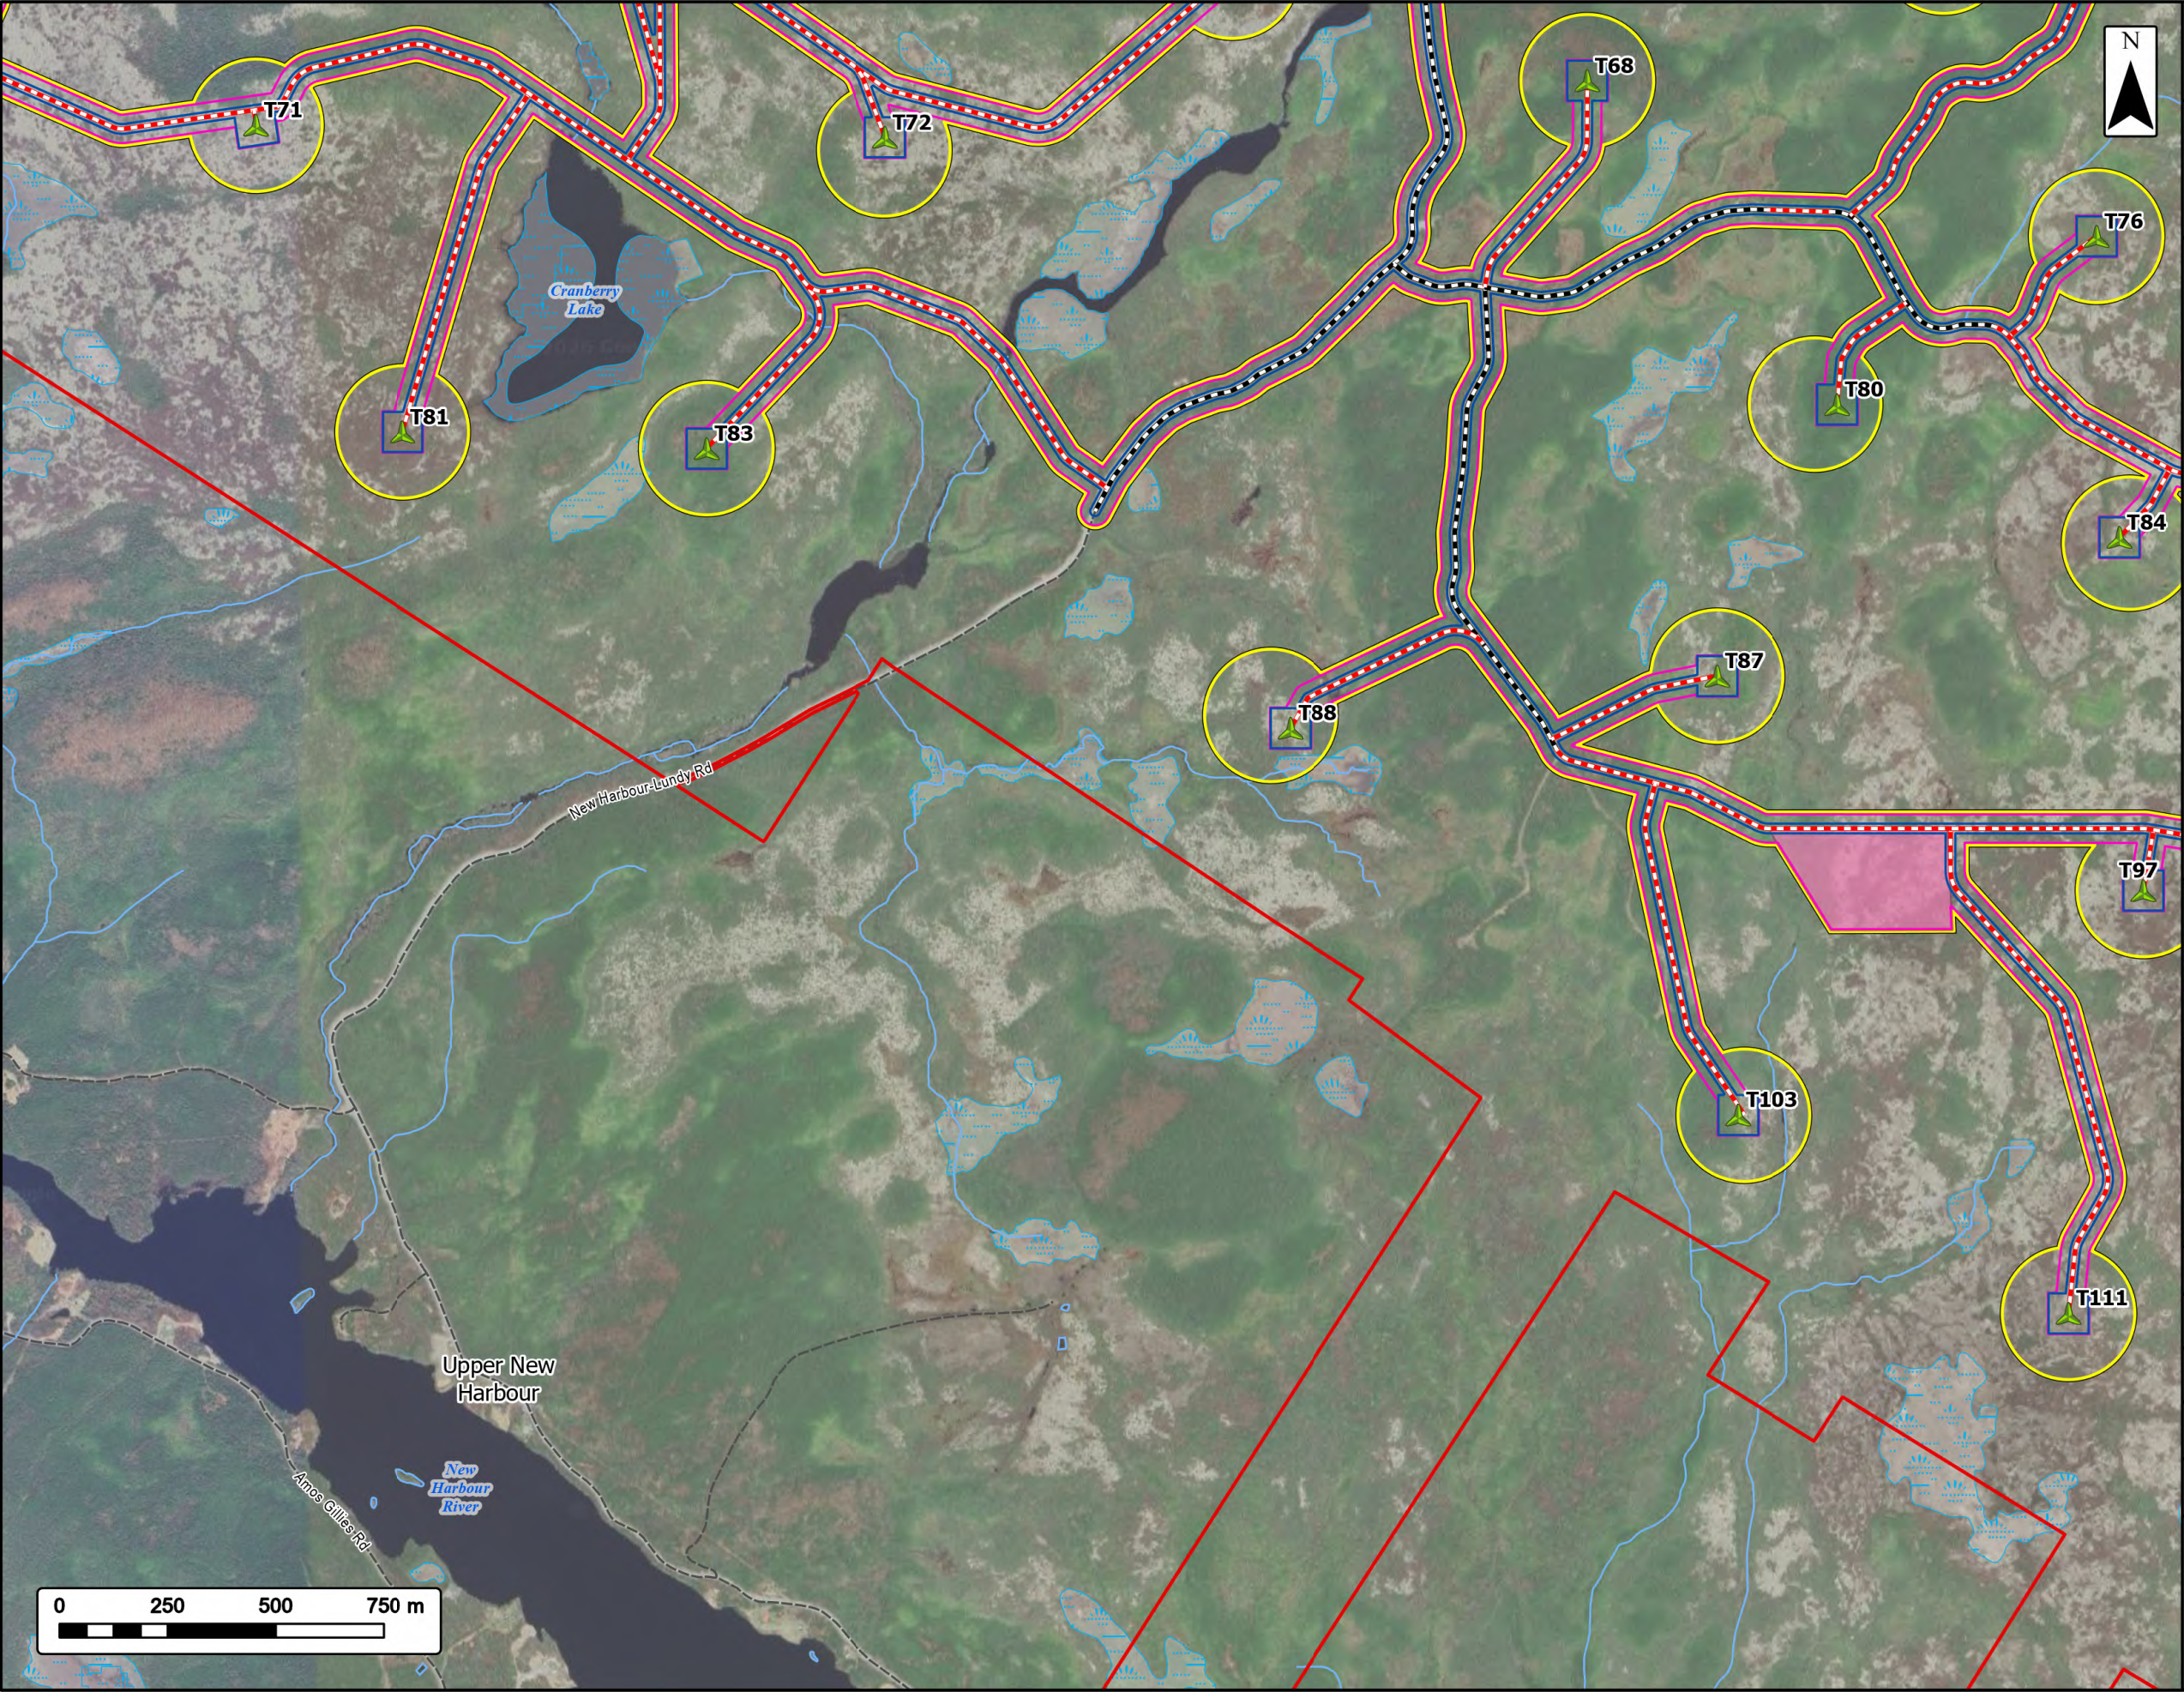

Ocean Lake Wind Project

Project Infrastructure

Study Area

Assessment Area

Clearing Footprint

Project Footprint

Laydown Area

Existing Road to be Upgraded

Proposed New Road

Proposed Turbine Locations

Transportation

Unpaved Road

Water Features

Mapped Watercourses

Mapped Wetlands

Coordinate System: NAD 1983 UTM Zone 20N
Sources: © OpenStreetMap (and) contributors, CC-BY-SA, Esri, CGIAR, USGS, GeoNOVA, SNSIS, NSHRR, ACCDC, IBA Canada, C1WI, HERE, Garmin, USGS

Date:	2026-05-04	Project #:	25-12648
Scale:	1:15,000	Drawing #:	3.1G
Drawn By:	K. Wallace		
Checked By:	A. Doane		